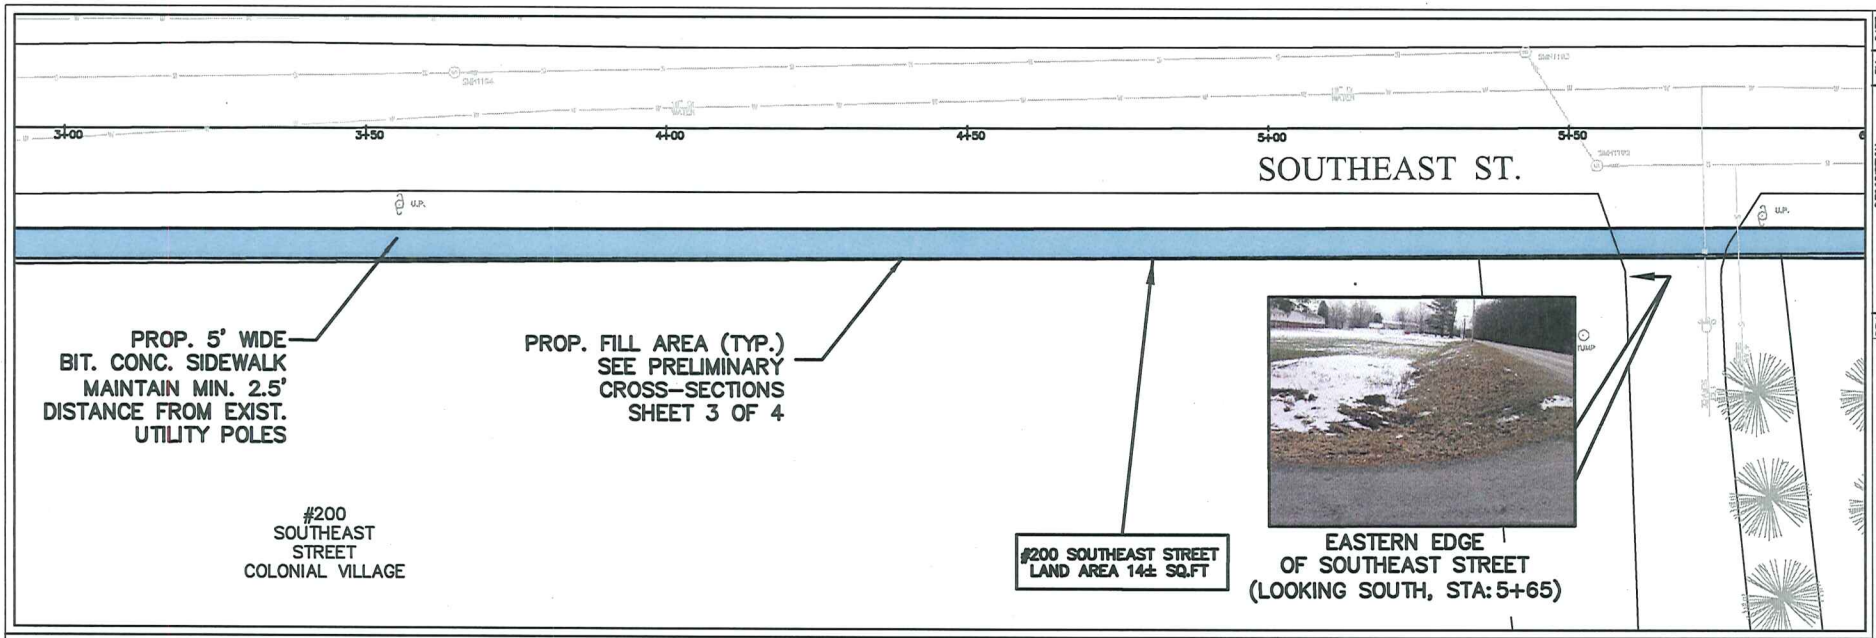

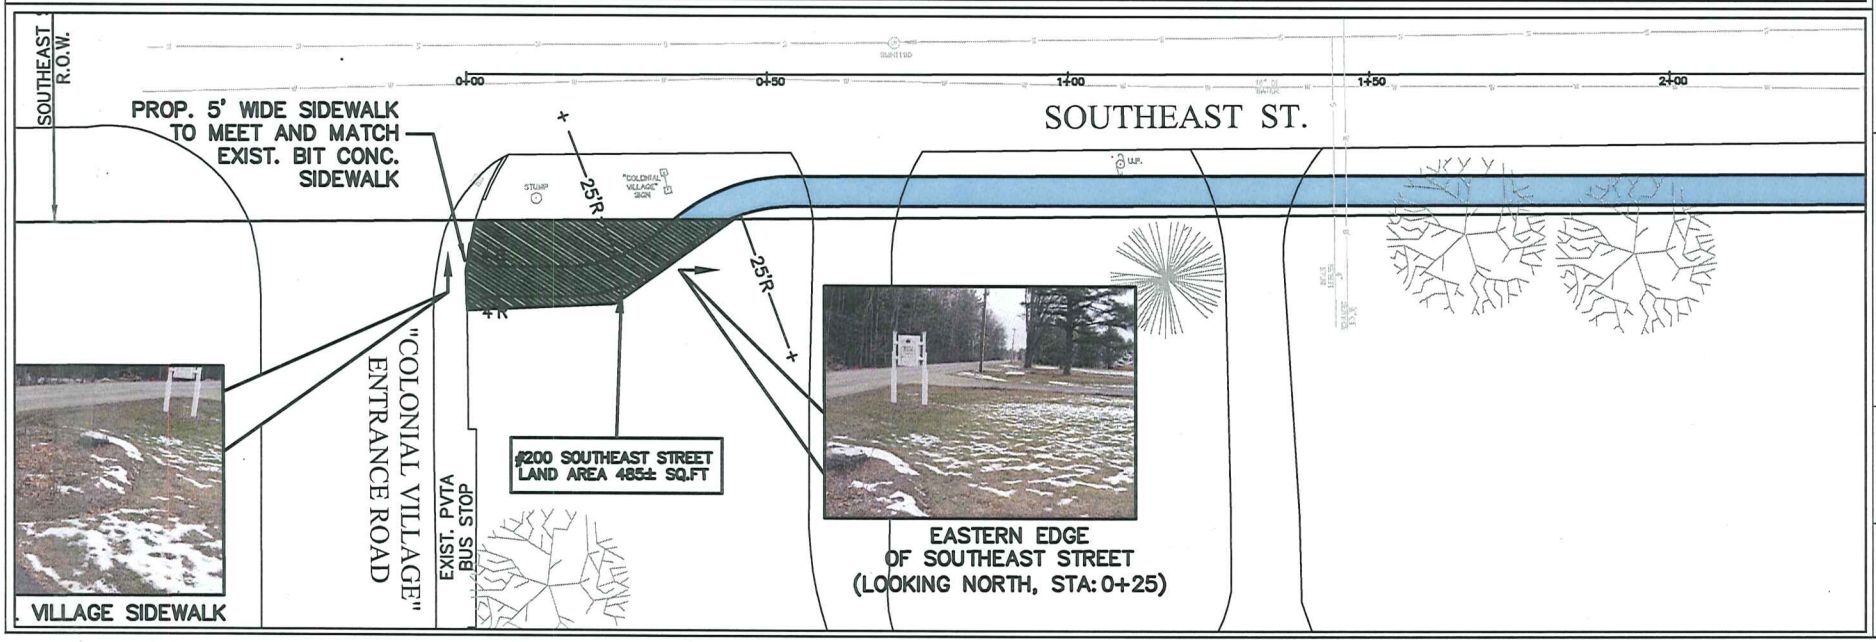

REV.	DESCRIPTION	BY	DATE

SOUTHEAST ST. SIDEWALK
COMMUNITY DEVELOPMENT BLOCK GRANT PROJECT
SOUTHEAST STREET
AMHERST, MASSACHUSETTS 01002

DATE: FEB. 2013 | SCALE: NTS | DRAWN: PGD
JOB NO.: TP13-14 | SHEET: 1 OF 1

#200 SOUTHEAST STREET

TOWN OF AMHERST
DEPARTMENT OF PUBLIC WORKS
ENGINEERING DIVISION
586 SOUTH PLEASANT STREET
AMHERST, MA. 01002
413-259-3050

AMHERST, MASSACHUSETTS
FOUNDED 1759

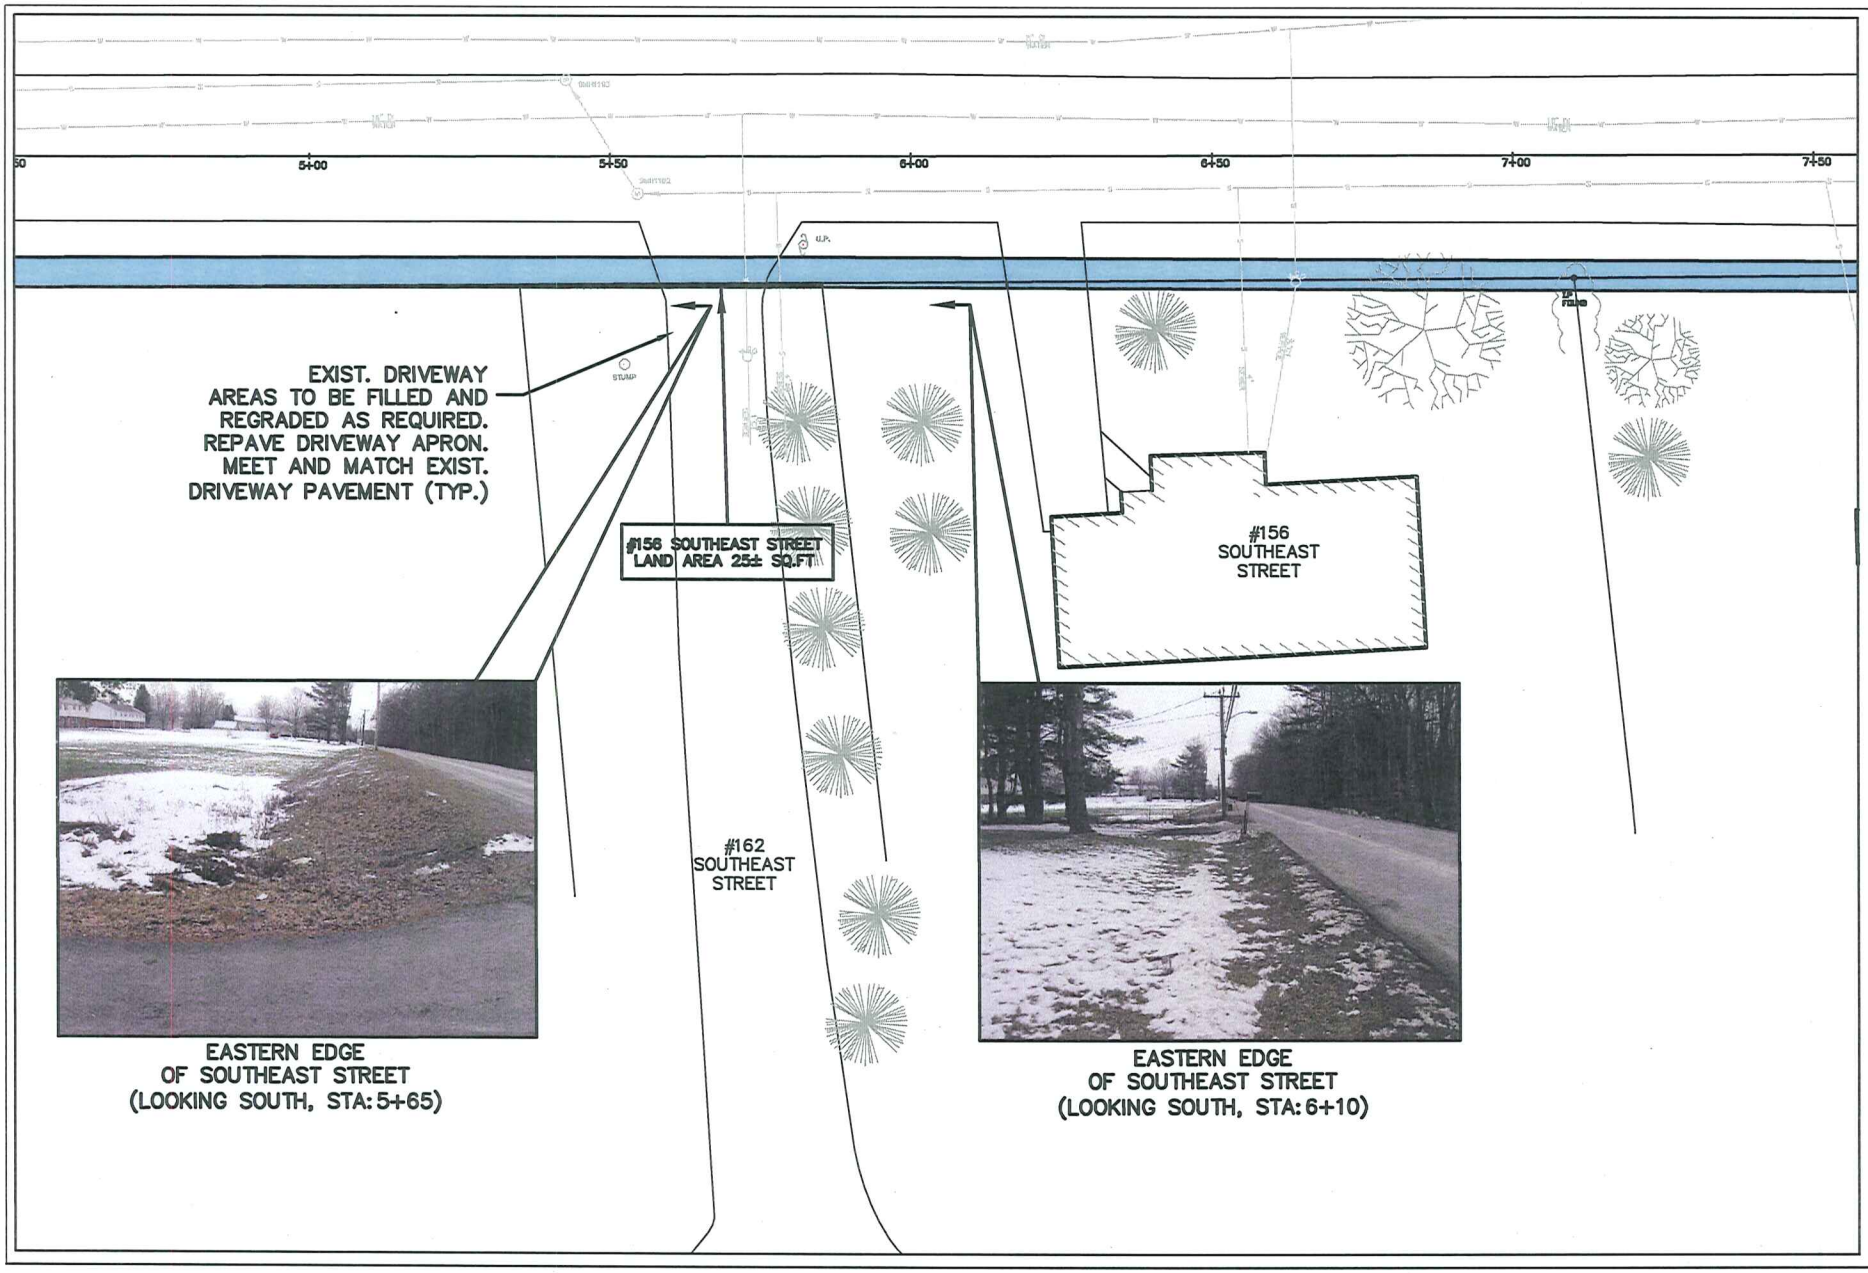

REV.	DESCRIPTION	BY	DATE

SOUTHEAST ST. SIDEWALK
COMMUNITY DEVELOPMENT BLOCK GRANT PROJECT
SOUTHEAST STREET
AMHERST, MASSACHUSETTS 01002

#162 SOUTHEAST STREET

DATE: FEB. 2013 | SCALE: NTS | DRAWN: PGD
JOB NO.: TP13-14 | SHEET: 1 OF 1

TOWN OF AMHERST
DEPARTMENT OF PUBLIC WORKS
ENGINEERING DIVISION
586 SOUTH PLEASANT STREET
AMHERST, MA. 01002
413-259-3100

AMHERST, MASSACHUSETTS FOUNDED 1759

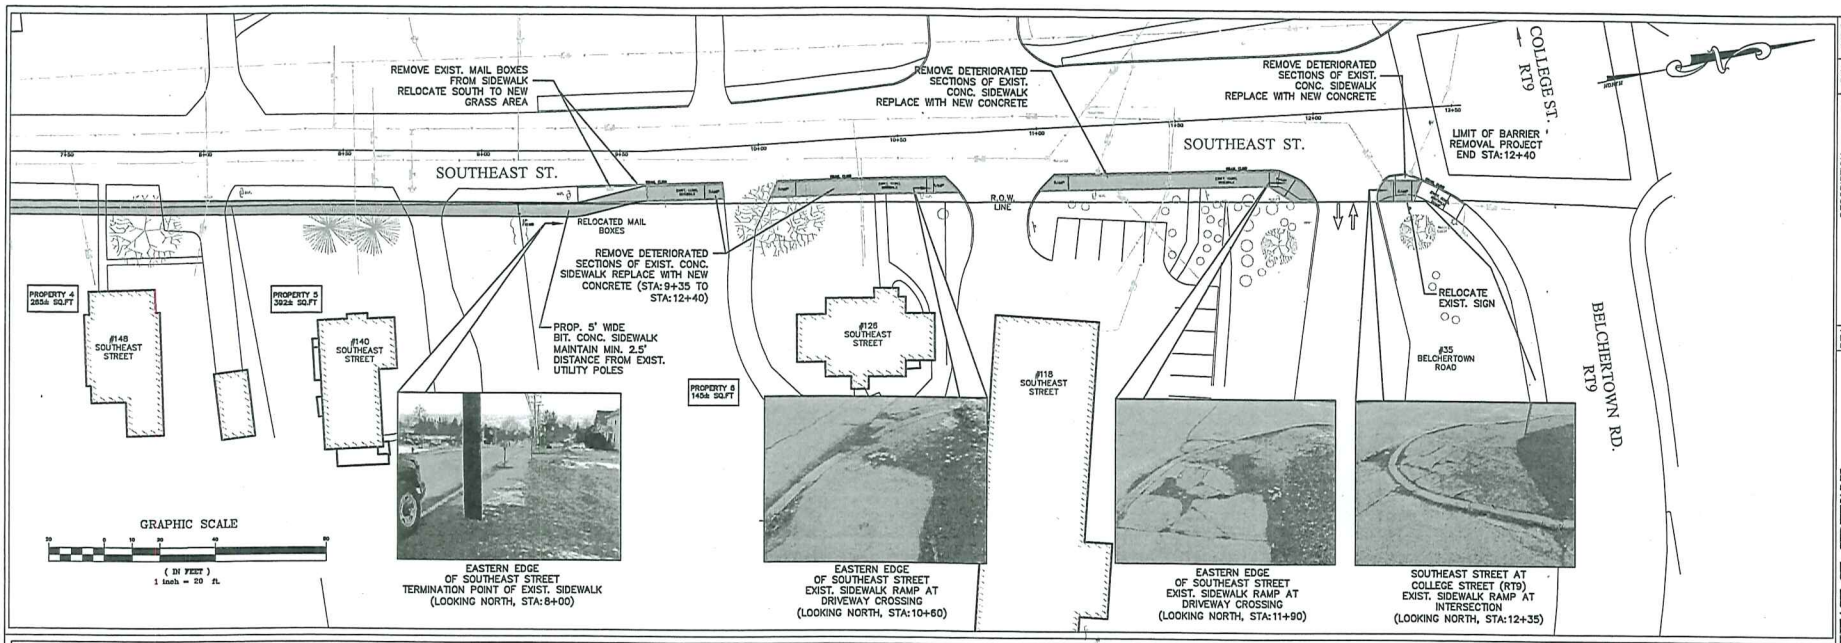

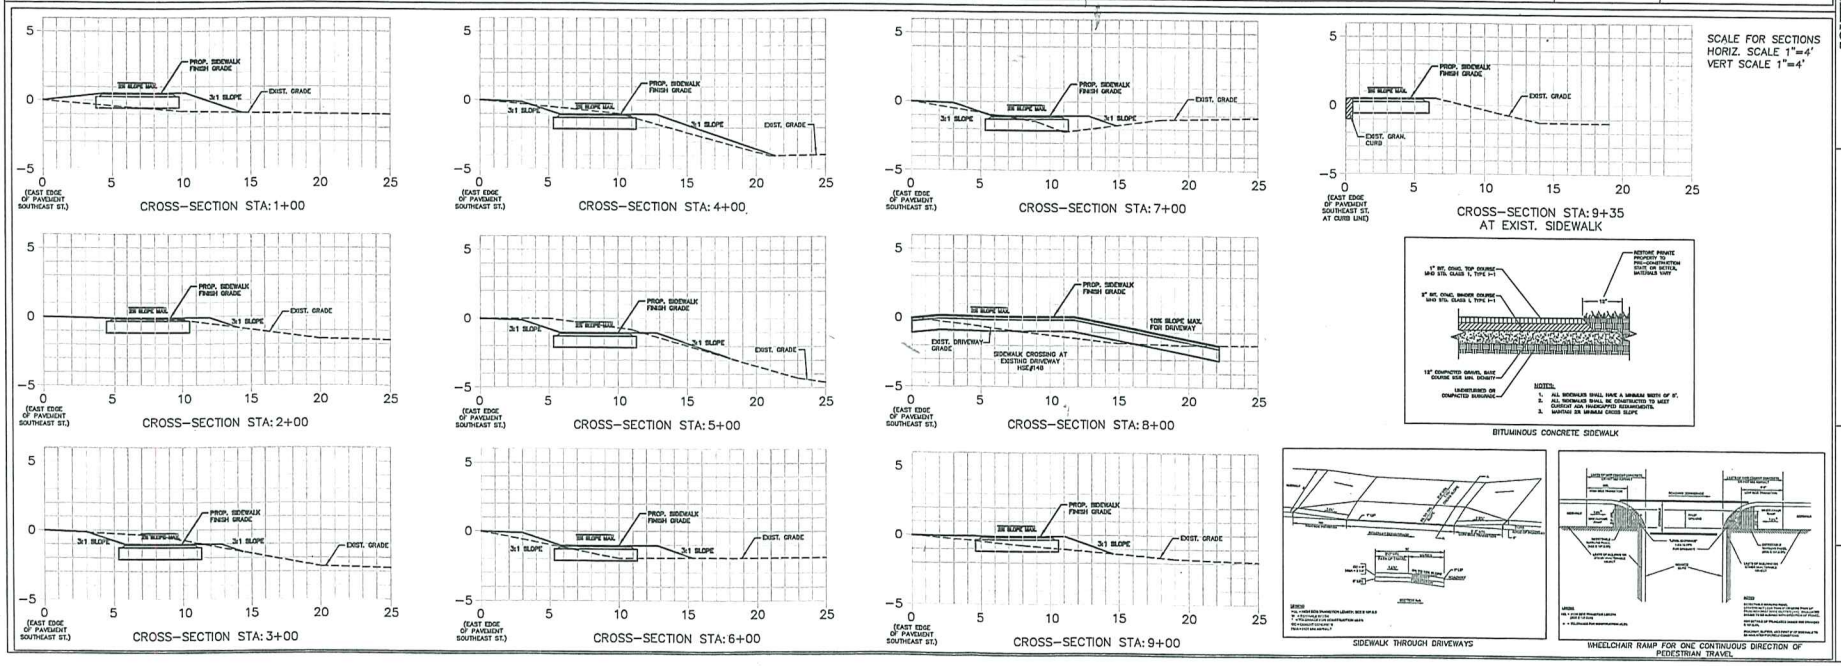

BITUMINOUS CONCRETE SIDEWALK

SIDEWALK THROUGH DRIVEWAYS

WHEELCHAIR RAMP FOR ONE CONTINUOUS DIRECTION OF PEDESTRIAN TRAVEL

REV.	DESCRIPTION	BY	DATE

SOUTHEAST ST. SIDEWALK COMMUNITY DEVELOPMENT BLOCK GRANT PROJECT

SOUTHEAST STREET
AMHERST, MASSACHUSETTS 01002

PROPOSED SIDEWALK LAYOUT/CROSS-SECTIONS

DATE: FEB. 2013 | SCALE: AS NOTED | DRAWN: PGD
JOB NO.: TP13-14 | SHEET: 3 OF 3

TOWN OF AMHERST
DEPARTMENT OF PUBLIC WORKS
ENGINEERING DIVISION
586 SOUTH PLEASANT STREET
AMHERST, MA. 01002
413-259-3050

AMHERST, MASSACHUSETTS FOUNDED 1759