Holst Architecture
holstarc.com
110 SW 8th portland or 97214
v (503) 233 9856 f (503) 232 7135

1 EAST PLEASANT

Pleasant St
Amherst, MA 01002

DESIGN REVIEW

title:
PERSPECTIVE
PLEASANT ST VIEW

sheet:
1

Holst Architecture
holstarc.com
110 se 8th portland or 97214
v 503 233 9856 f 503 232 7135

1 EAST PLEASANT

Pleasant St
Amherst, MA 01002

DESIGN REVIEW

title:
ELEVATION
PLEASANT ST

sheet:
2

Holst Architecture
holstarc.com
110 SW 8th portland or 97214
v 503 233 9856 f 503 232 7135

1 EAST PLEASANT

Pleasant St
Amherst, MA 01002

DESIGN REVIEW

title:
ELEVATION
NORTH FACADE

sheet:
3

Holst Architecture
holstarc.com
110 SW 8th portland or 97214
v (503) 233 9856 f (503) 232 7135

1 EAST PLEASANT

Pleasant St
Amherst, MA 01002

DESIGN REVIEW

title:
PERSPECTIVE
AERIAL - NORTH

sheet:
4

Holst Architecture
holstarc.com
110 SW 8th portland or 97214
v (503) 233 9856 f (503) 232 7135

1 EAST PLEASANT
Pleasant St
Amherst, MA 01002

DESIGN REVIEW

title:
PERSPECTIVE
CEMETARY VIEW

sheet:
5

Holst Architecture
holstarc.com
110 sw 8th portland or 97214
v 503 233 9856 f 503 232 7135

1 EAST PLEASANT

Pleasant St
Amherst, MA 01002

DESIGN REVIEW

title:
PERSPECTIVE
AERIAL - CEMETARY

sheet:
6

Holst Architecture
holstarc.com
110 SW 8th portland or 97214
v 503 233 9856 f 503 232 7135

1 EAST PLEASANT

Pleasant St
Amherst, MA 01002

DESIGN REVIEW

title:
ELEVATION
SOUTH FACADE

sheet:
7

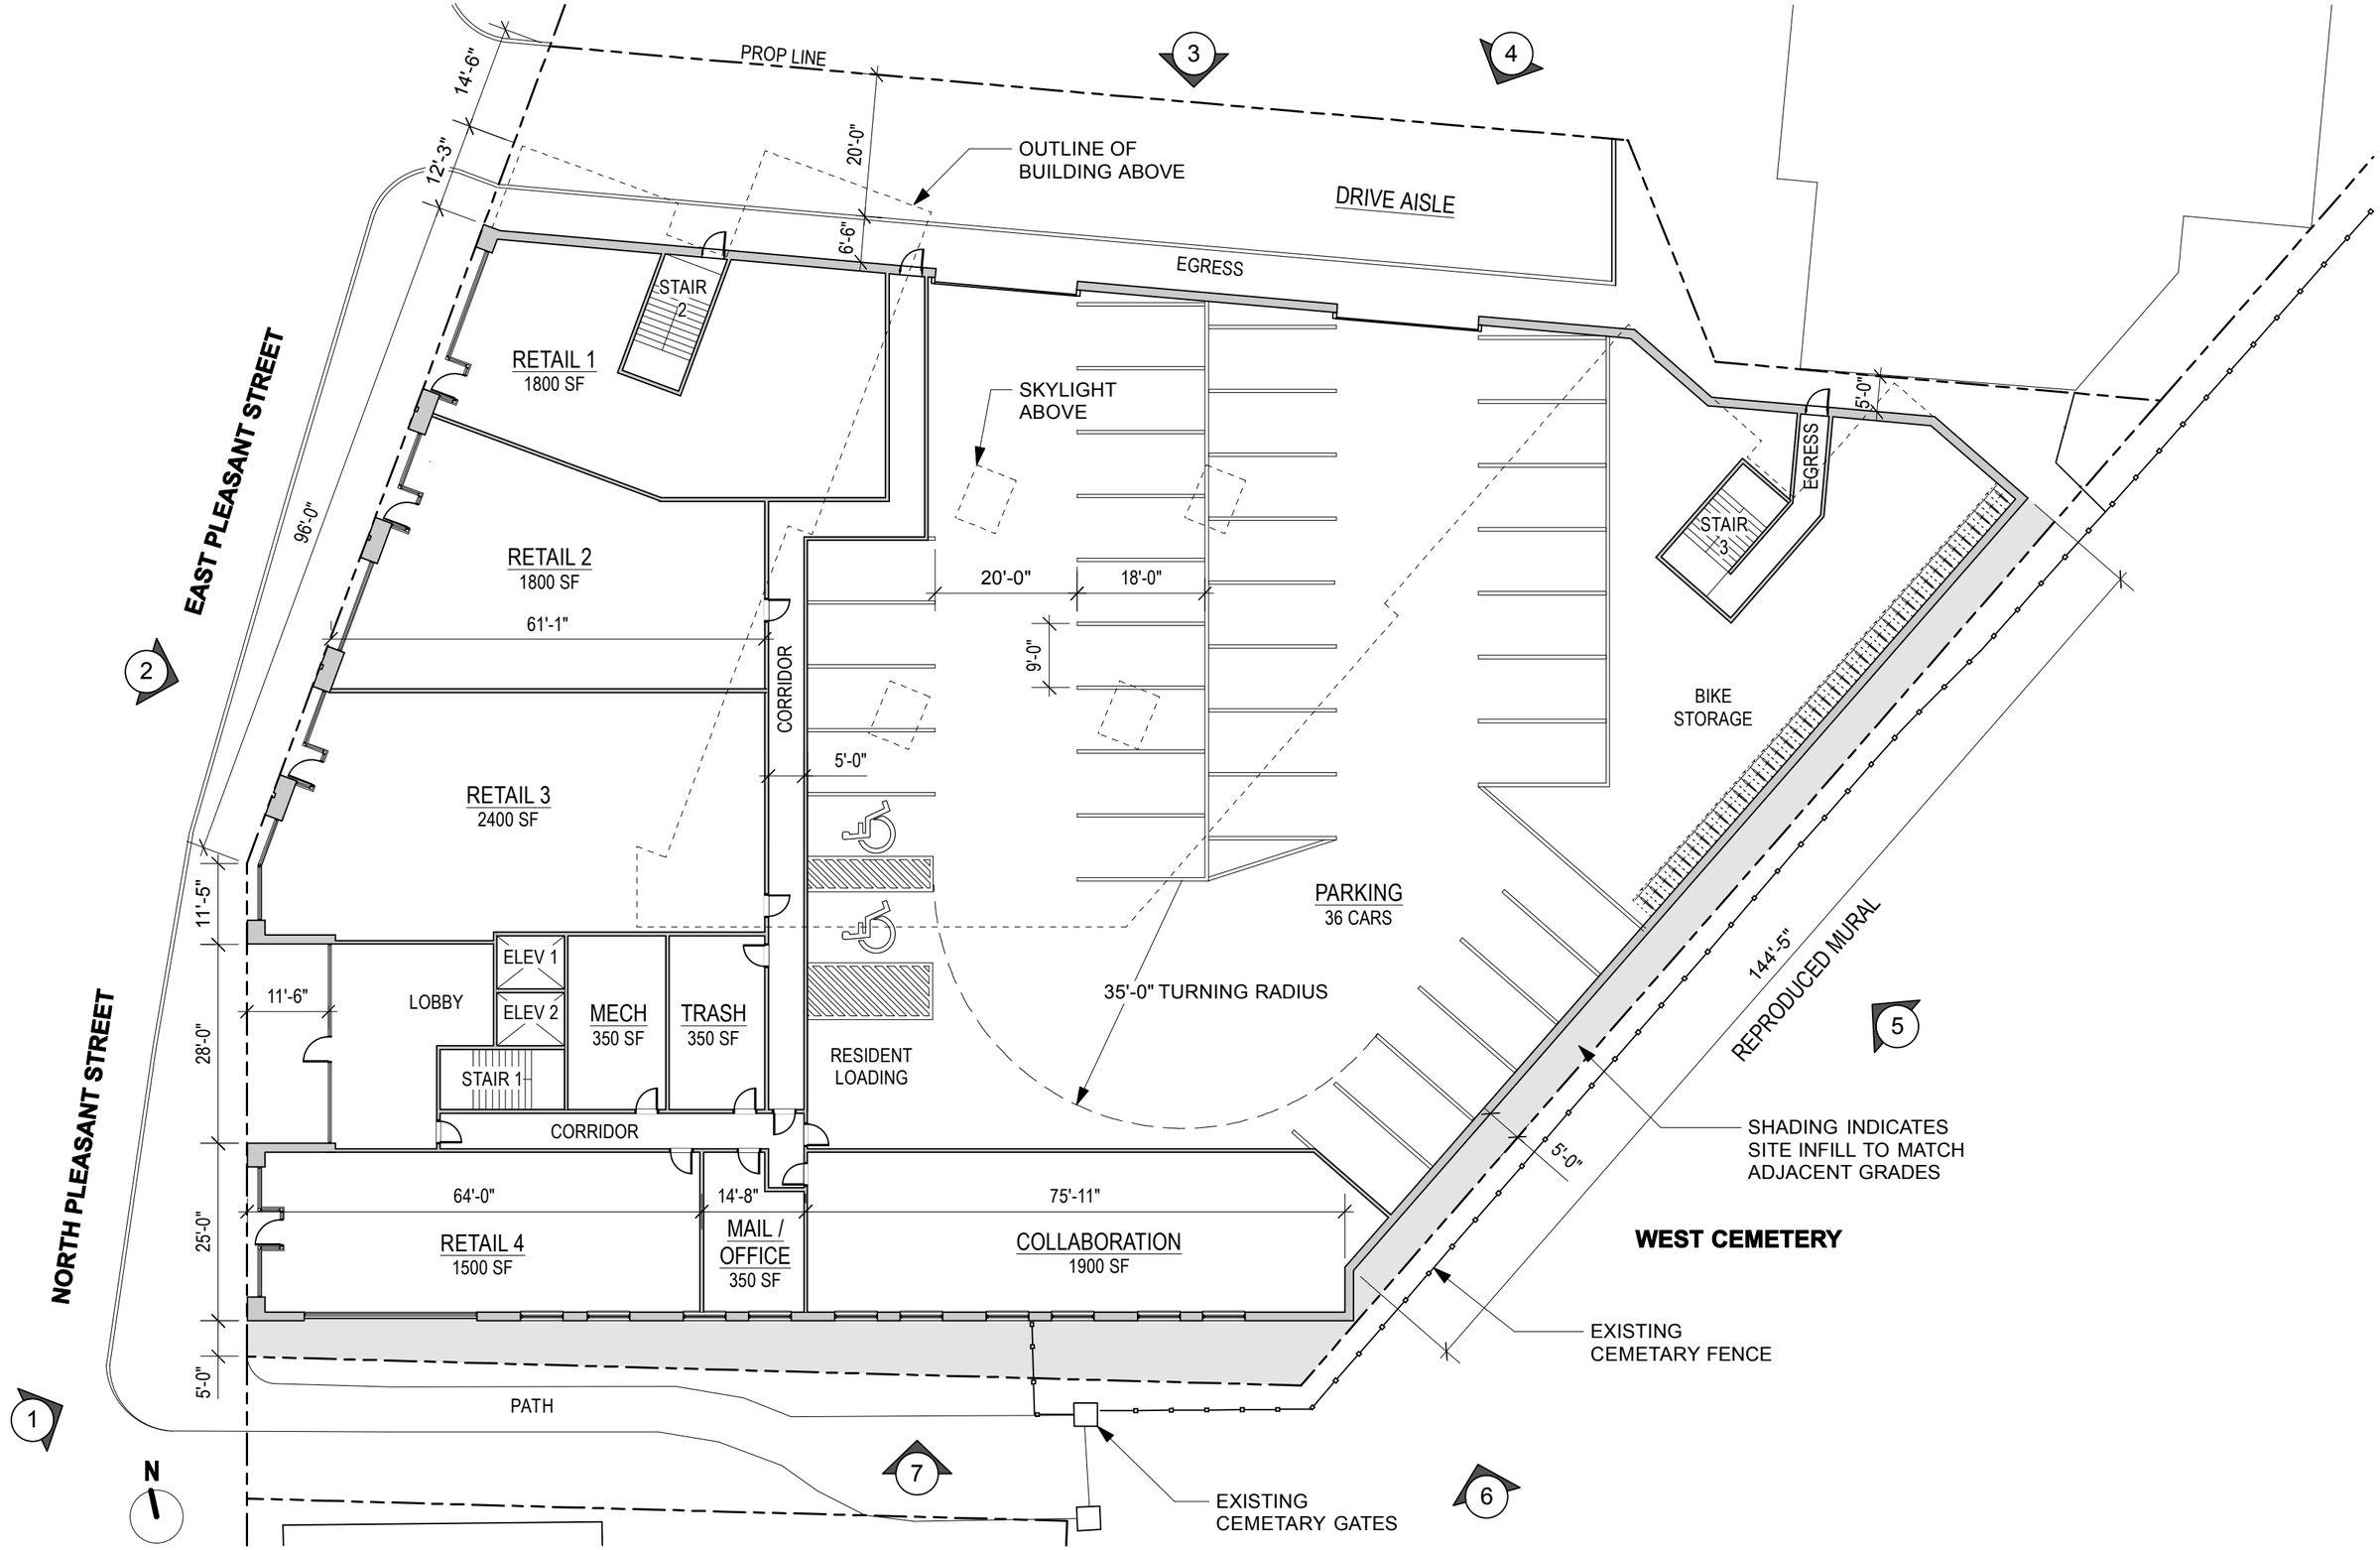

Holst Architecture
holstarc.com
110 se 8th portland or 97214
v 503 233 9856 f 503 232 7135

1 EAST PLEASANT

Pleasant St
Amherst, MA 01002

DESIGN REVIEW

title:
GROUND FLR PLAN
scale: 1" = 20'

sheet:
8

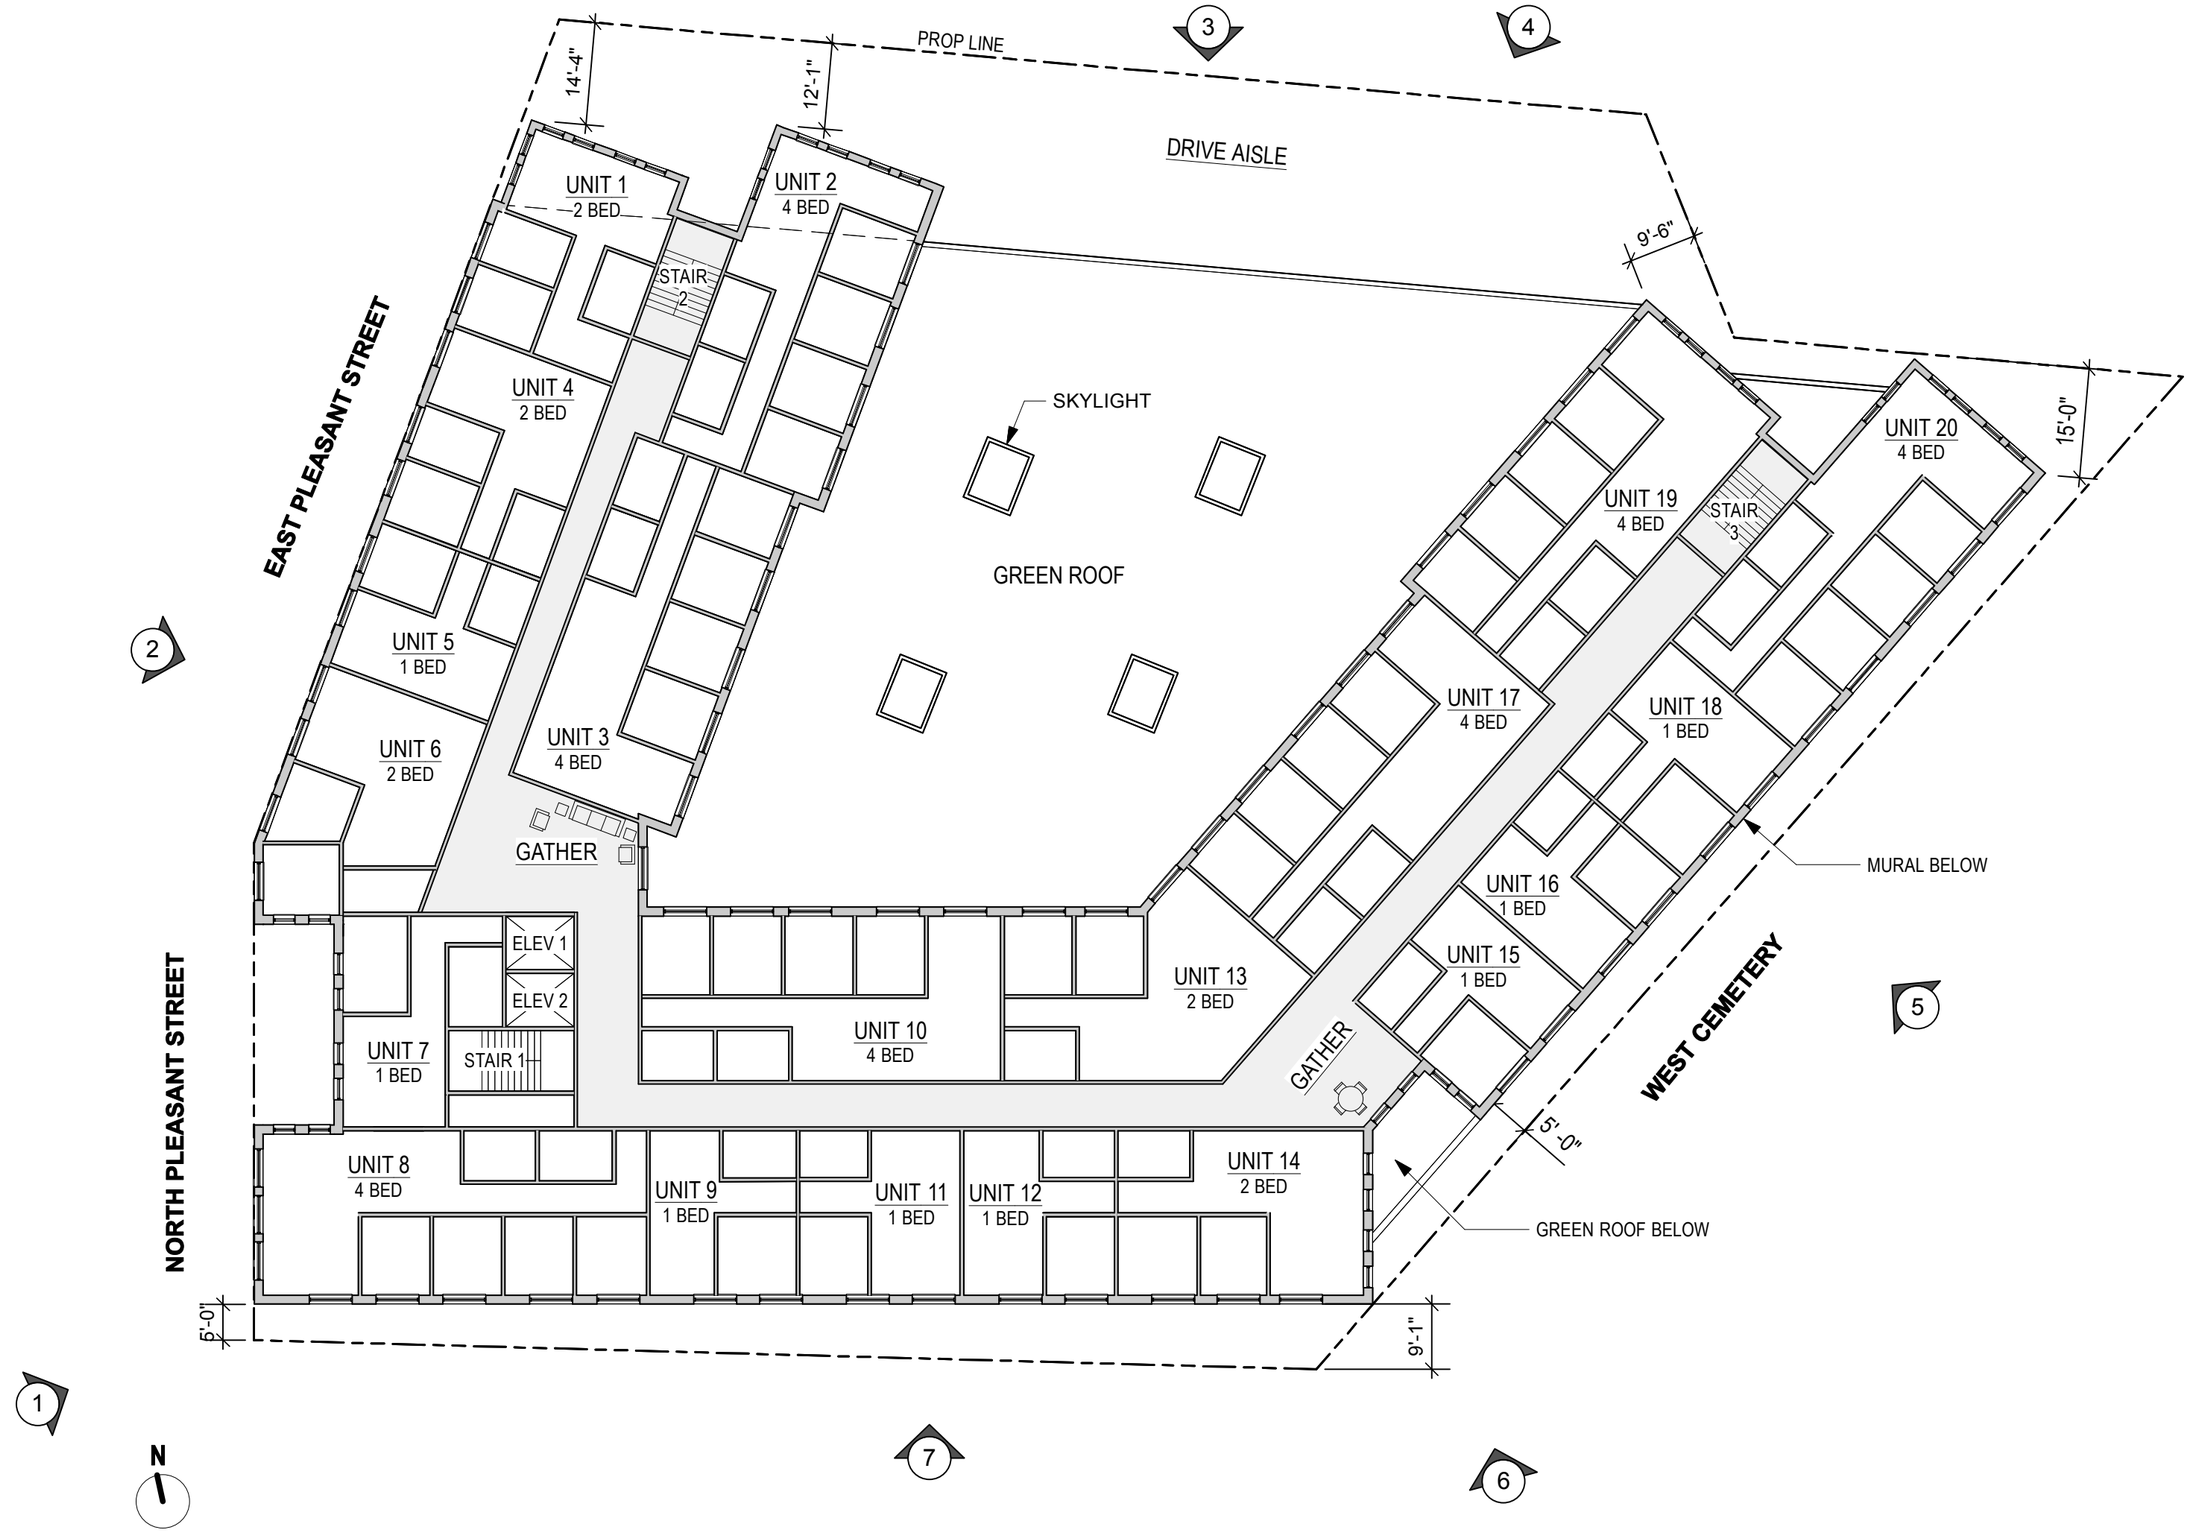

Holst Architecture
holstarc.com
110 se 8th portland or 97214
v 503 233 9856 f 503 232 7135

1 EAST PLEASANT

Pleasant St
Amherst, MA 01002

DESIGN REVIEW

title:
2nd & 3rd FLR PLAN
scale: 1" = 20'

sheet:
9

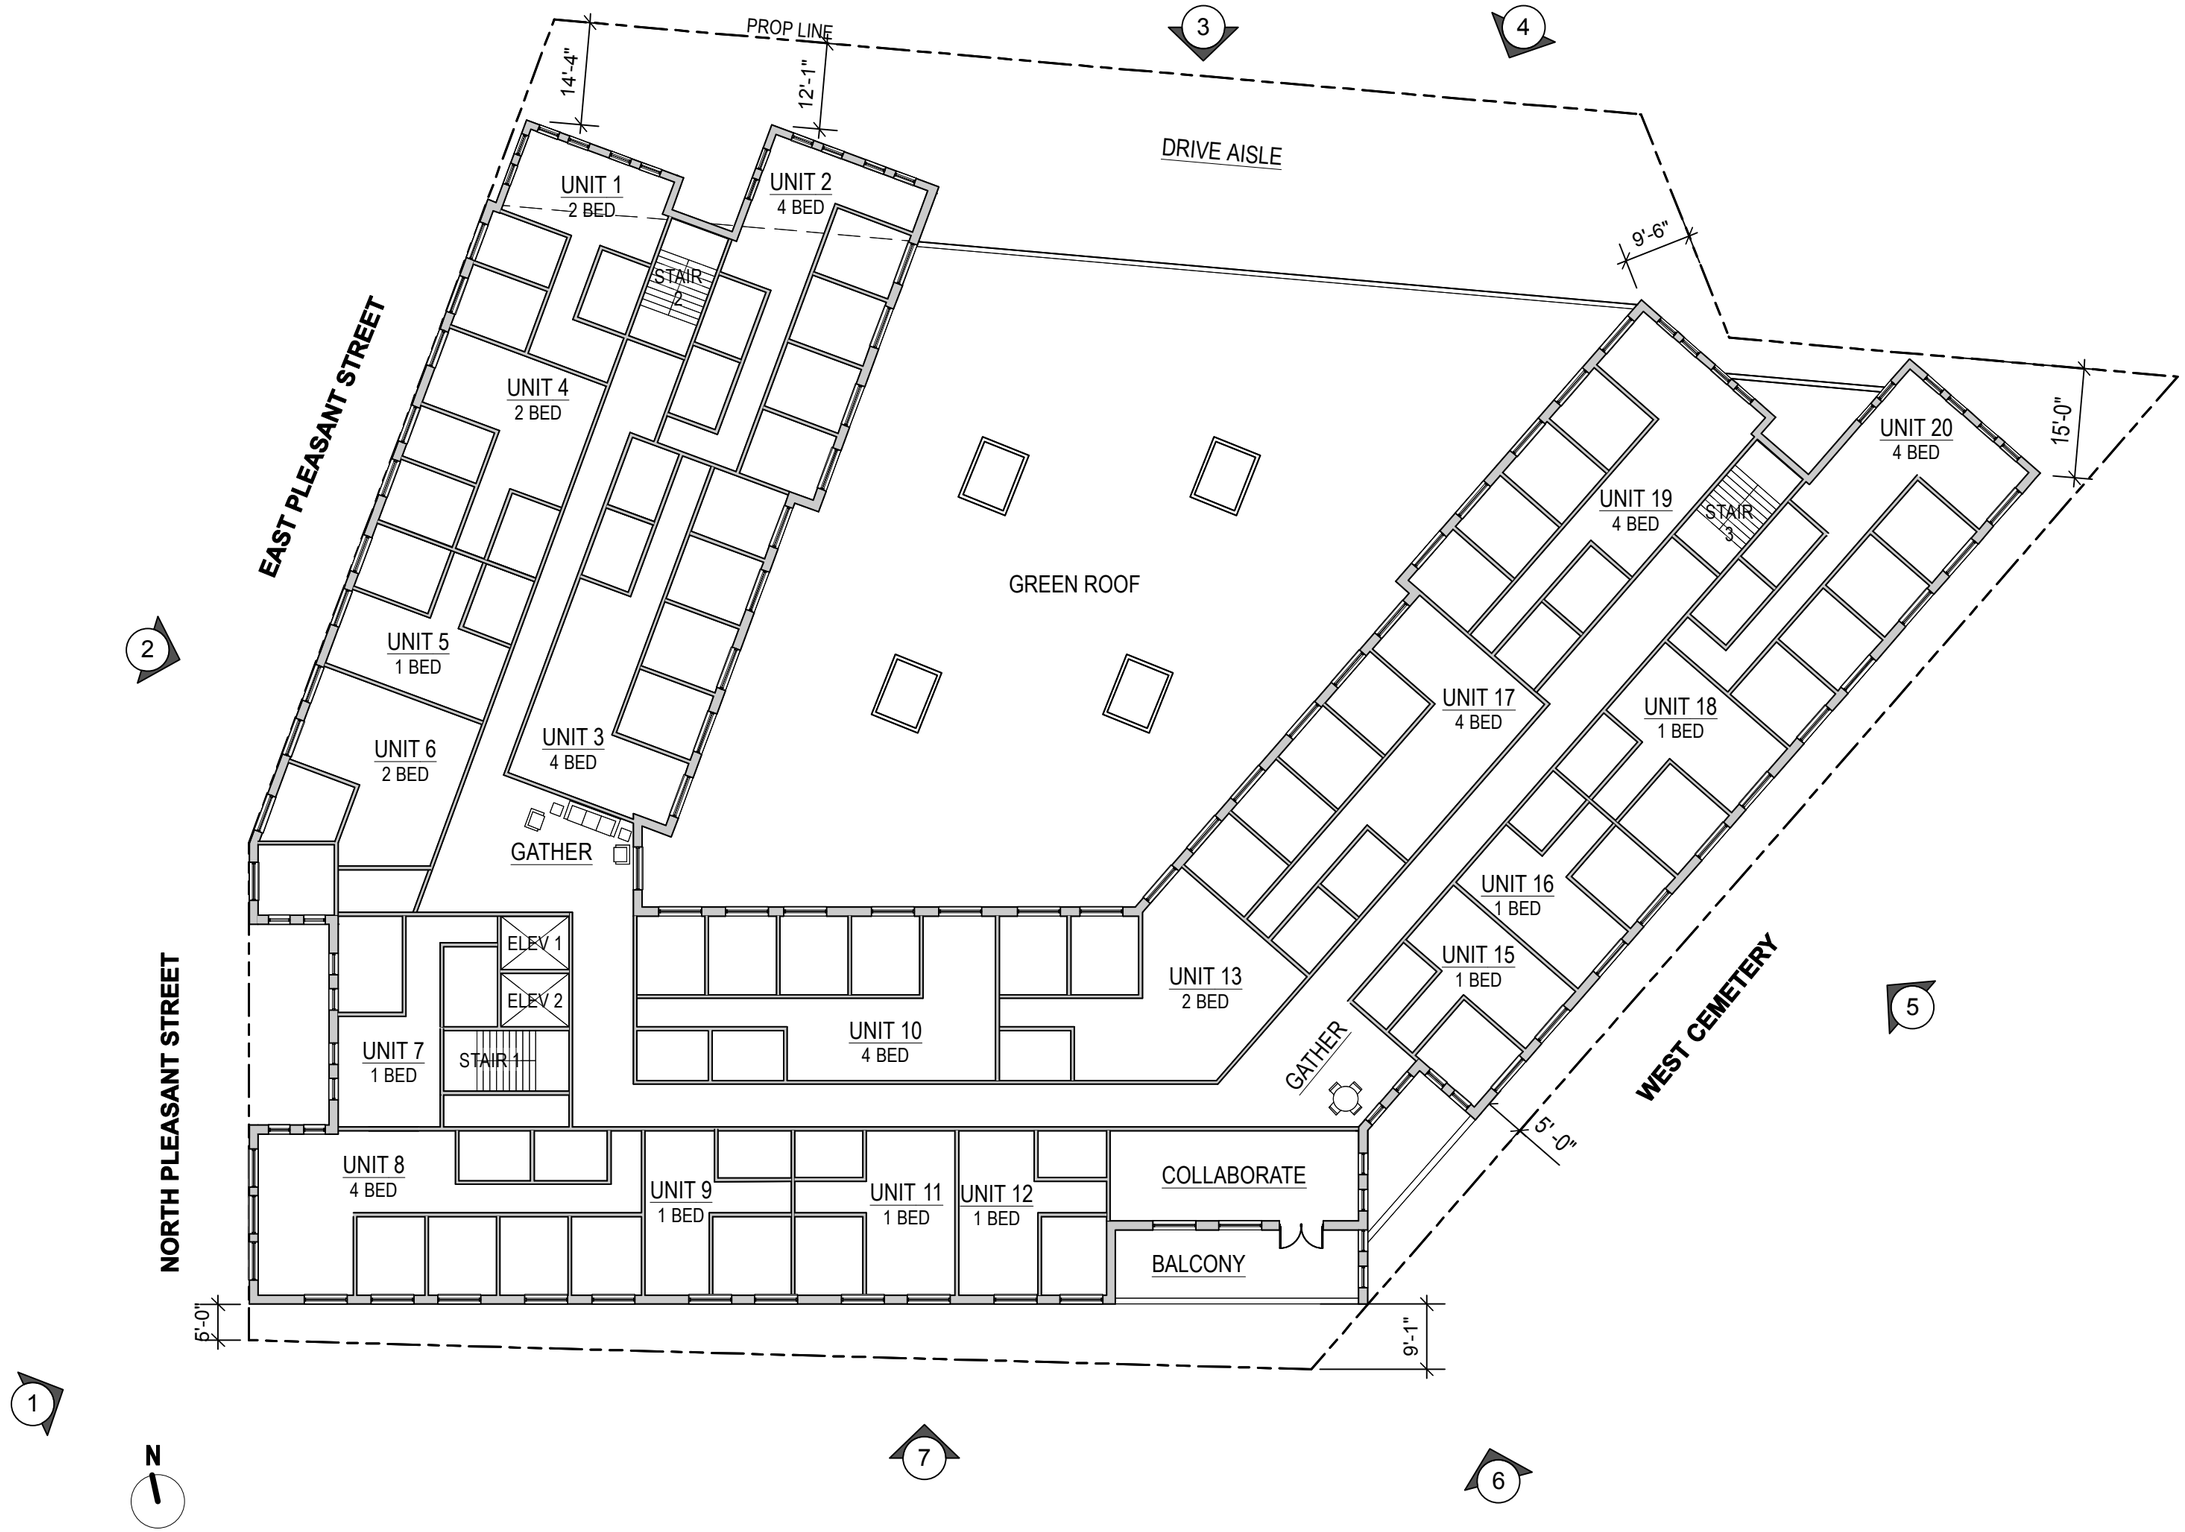

Holst Architecture
holstarc.com
110 se 8th portland or 97214
v 503 233 9856 f 503 232 7135

1 EAST PLEASANT

Pleasant St
Amherst, MA 01002

DESIGN REVIEW

title:
4th & 5th FLR PLAN
scale: 1" = 20'

sheet:
10