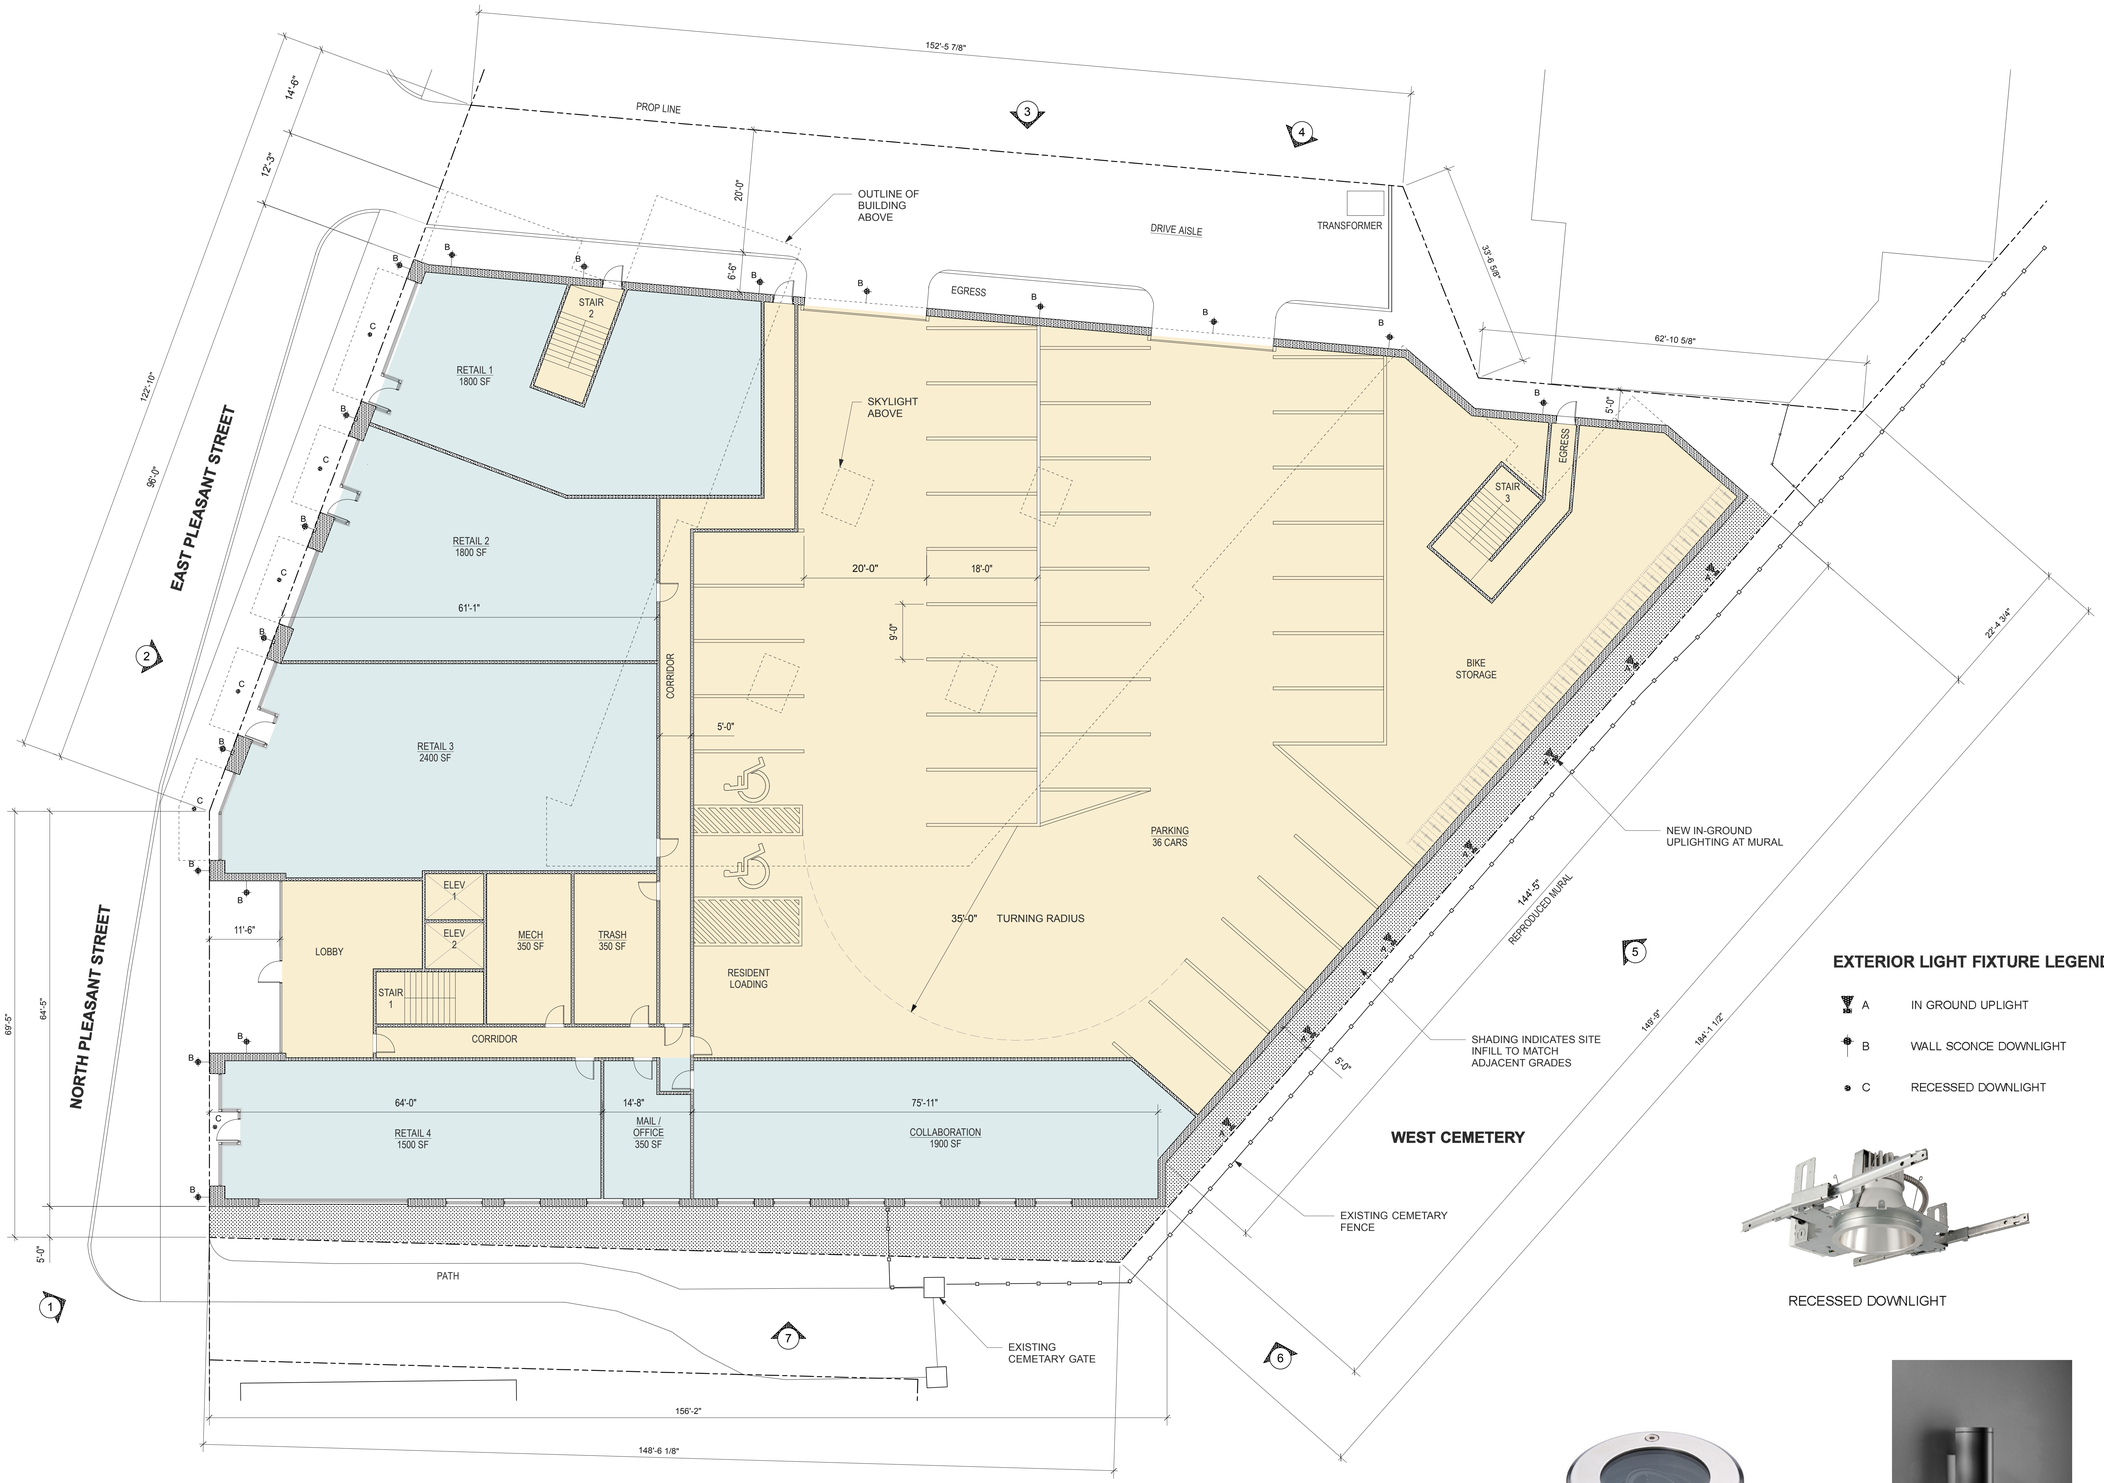

1 SITE PLAN
Scale: 1" = 10 ft

EXTERIOR LIGHT FIXTURE LEGEND

A	IN GROUND UPLIGHT
B	WALL SCONCE DOWNLIGHT
C	RECESSED DOWNLIGHT

RECESSED DOWNLIGHT

IN GROUND UPLIGHT

WALL SCONCE DOWNLIGHT

Holst Architecture
110 SE 8th Ave
Portland, OR 97214
www.holstarc.com
503 233 9856

One East Pleasant

Pleasant St.
Amherst, MA 01002

JOB NO. 14-038.00

DESIGN REVEIW
08.07.2014

issue:	rev:	date:
Design Reveiw		08.07.14

title:

SITE PLAN

sheet:

A0.1

© 2014 HOLST ARCHITECTURE pc