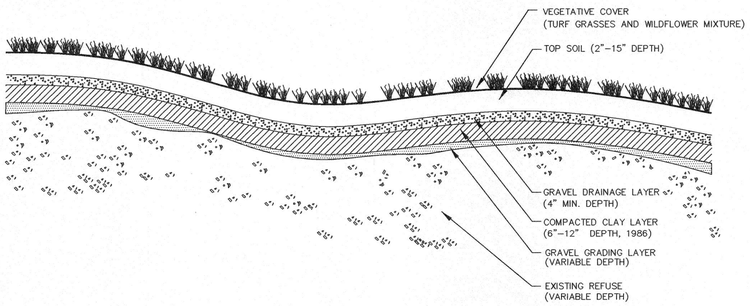

EXISTING LANDFILL COVER

N.T.S.

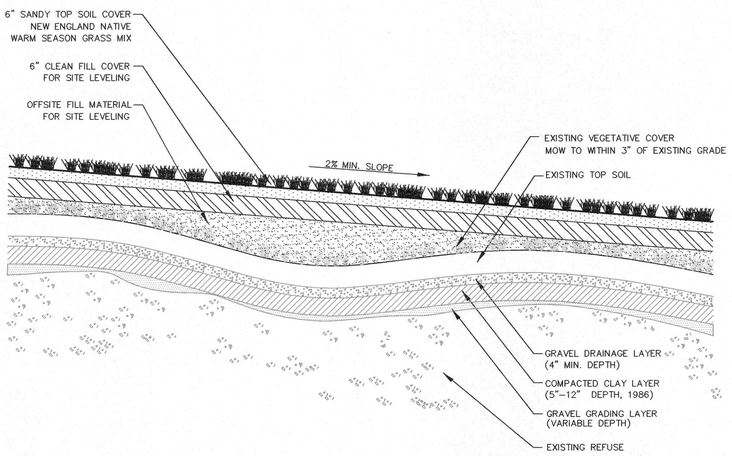

PROPOSED ALTERATION TO EXISTING LANDFILL COVER

N.T.S.

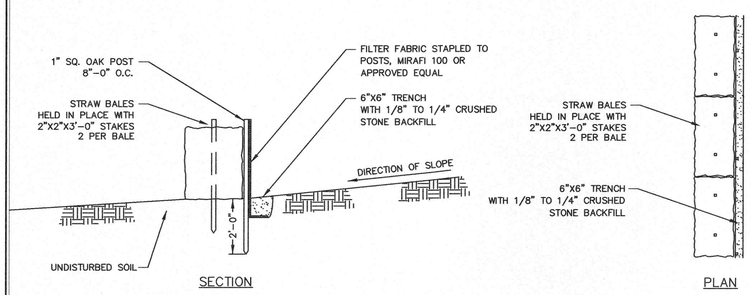

NOTES:

1. SEDIMENTATION FENCE ONLY TO BE USED IN AREAS OUTSIDE THE LIMIT OF THE CLAY CAP
2. EROSION CONTROL MEASURES SHALL BE INSPECTED PERIODICALLY AND MAINTAINED UNTIL FINISHED GRADE IS STABILIZED WITH THICK COVER OF VEGETATION.

SEDIMENTATION FENCE

N.T.S.

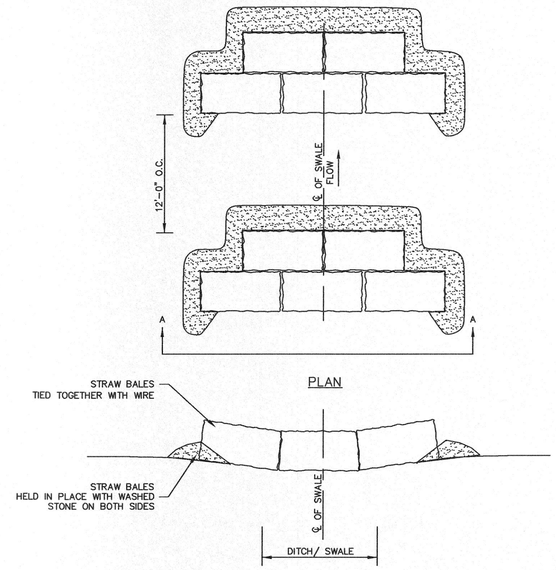

NOTES:

1. EROSION CONTROL MEASURES SHALL BE INSPECTED PERIODICALLY AND MAINTAINED UNTIL FINISHED GRADE IS STABILIZED WITH THICK COVER OF VEGETATION.

STRAW BALE BARRIERS

N.T.S.

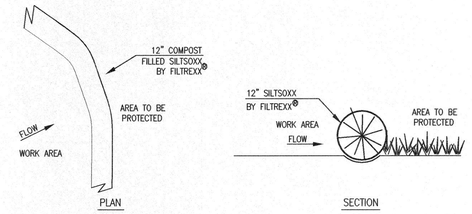

NOTES:

1. ALL MATERIALS SHALL MEET FILTREXX® SPECIFICATIONS
2. SILTSOXX COMPOST SHALL MEET APPLICATION REQUIREMENTS

EROSION CONTROL SILTSOXX

N.T.S.

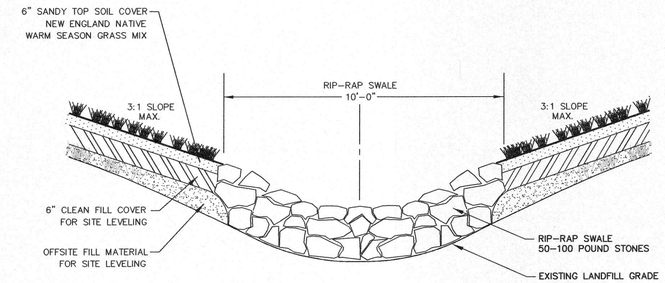

RIP–RAP SWALE

N.T.S.

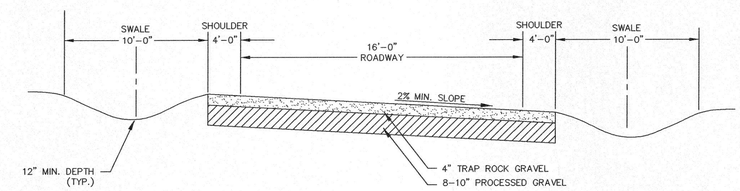

NOTES:

1. EXISTING SERVICE ROADS TO BE RETAINED. PROPOSED ROADWAY MATERIAL TO BE PLACED OVER EXISTING ROADWAY MATERIAL.
2. EXISTING DRAINAGE SWALES TO BE RETAINED AND MODIFIED AS SHOWN ON GRADING PLAN. MODIFICATIONS DO NOT REQUIRE REMOVAL OF EXISTING MATERIAL OR EXCAVATION DOWN TO EXISTING CLAY CAP. DO NOT DISTURB EXISTING CLAY CAP LAYER.

IMPROVEMENTS TO EXISTING SERVICE ROAD

N.T.S.

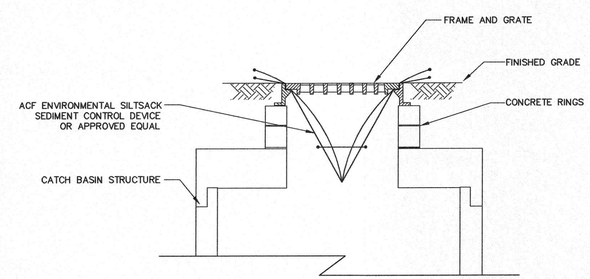

INLET SEDIMENT CONTROL DEVICE

N.T.S.

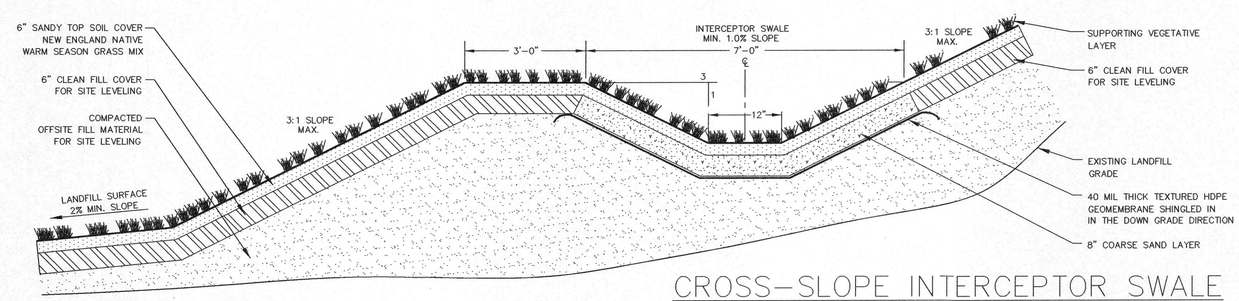

CROSS–SLOPE INTERCEPTOR SWALE

N.T.S.

DRAWN BY: PGD CHCKD BY:	REV. JULY 12, 2010
SCALE: NTS	DEP COMMENTS
DATE: MAY 4, 2010	
JOB NO.: TP10–07	
SHEET: 5 OF 5	

JOB NAME:
LOCATION:
DESCRIPTION:

BWP SWM LANDFILLS
MAJOR MODIFICATION PERMIT
OLD AMHERST LANDFILL
OLD BELCHERTOWN ROAD
AMHERST, MASSACHUSETTS 01002

SITE DETAILS

TOWN OF AMHERST
DEPARTMENT OF PUBLIC WORKS
ENGINEERING DIVISION
586 SOUTH PLEASANT STREET
AMHERST, MA. 01002
413-259-3050

AMHERST MASSACHUSETTS BEST FOUNDED

COMMONWEALTH OF MASSACHUSETTS
GUILFORD B. MOORING II
CIVIL
No. 40651
REGISTERED PROFESSIONAL ENGINEER