NOTES

1. FOR REFERENCE TO ENCLOSED PERIMETER SEE PLAN BOOK 78 PAGE 31.
2. BOUNDARY INFORMATION COMPILED BY HERITAGE SURVEYS, INC. ON DECEMBER 13, 2011.

LEGEND

1. EASEMENT AREA 1 – "OLYMPIA DRIVE"
2. EASEMENT AREA 2 – "20'-WIDE SEWER EASEMENT"
3. EASEMENT AREA 3 – "AUTHORITY WAY"

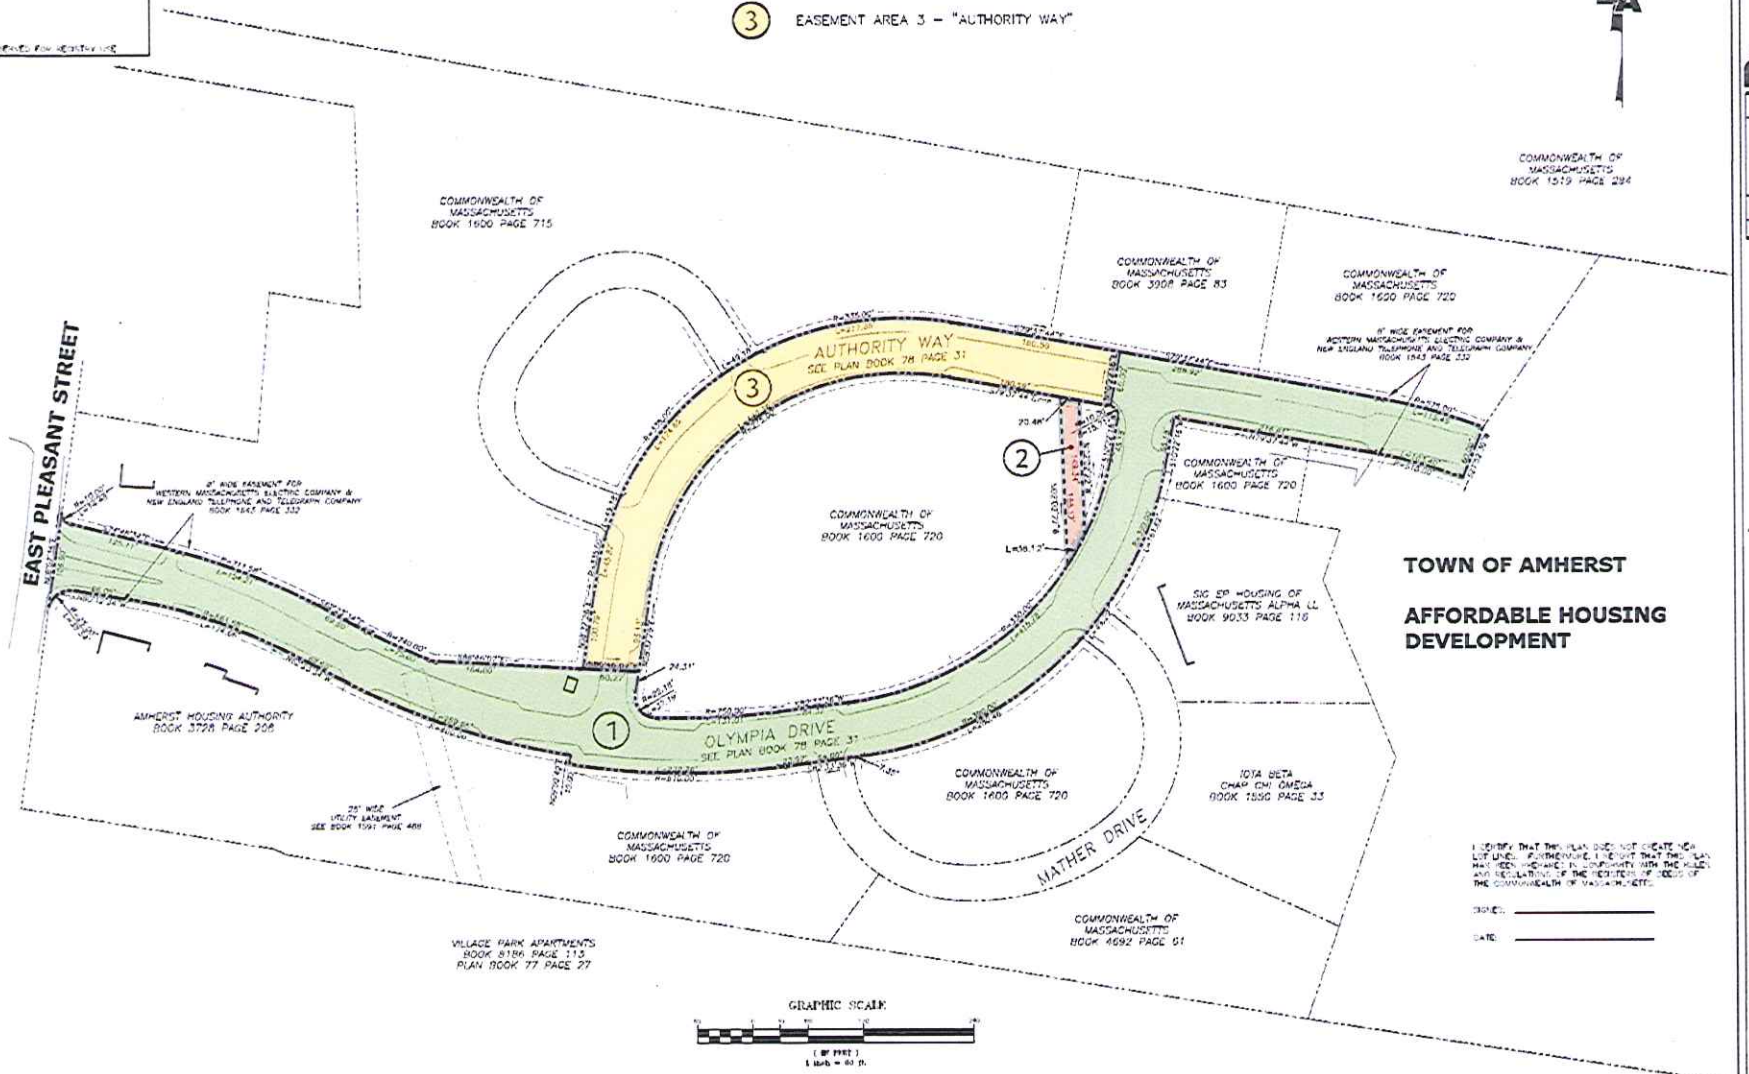

TOWN OF AMHERST

AFFORDABLE HOUSING DEVELOPMENT

I HEREBY CERTIFY THAT THIS PLAN DOES NOT CREATE NEW LOT LINES. FURTHERMORE, I BELIEVE THAT THIS PLAN HAS BEEN PREPARED IN CONFORMITY WITH THE RULES AND REGULATIONS OF THE REGISTRY OF DEEDS OF THE COMMONWEALTH OF MASSACHUSETTS.

SIGNED: _____

DATE: _____

Doucet & Associates, Inc.
138 West Street, Suite 103
Northampton, MA 01060
Phone (413) 587-8333 Fax (413) 587-0136
AICP, CSI, NICET CERTIFICATE HOLDERS, SURVEYORS, ENGINEERS
www.doucetandassociates.com

1	8/26/13	SJB

ROADWAY ACCEPTANCE PLAN OF OLYMPIA DRIVE AND AUTHORITY WAY, AMHERST, MA

TOWN OF AMHERST
OLYMPIA DRIVE
AMHERST, MA

Scale: 1"=40'
Designed: CTS
Drawn: JBB
Reviewed: TJH
Date: Aug. 23, 2013

SHEET
EX-1
1 OF 1

Project No: 7746-003