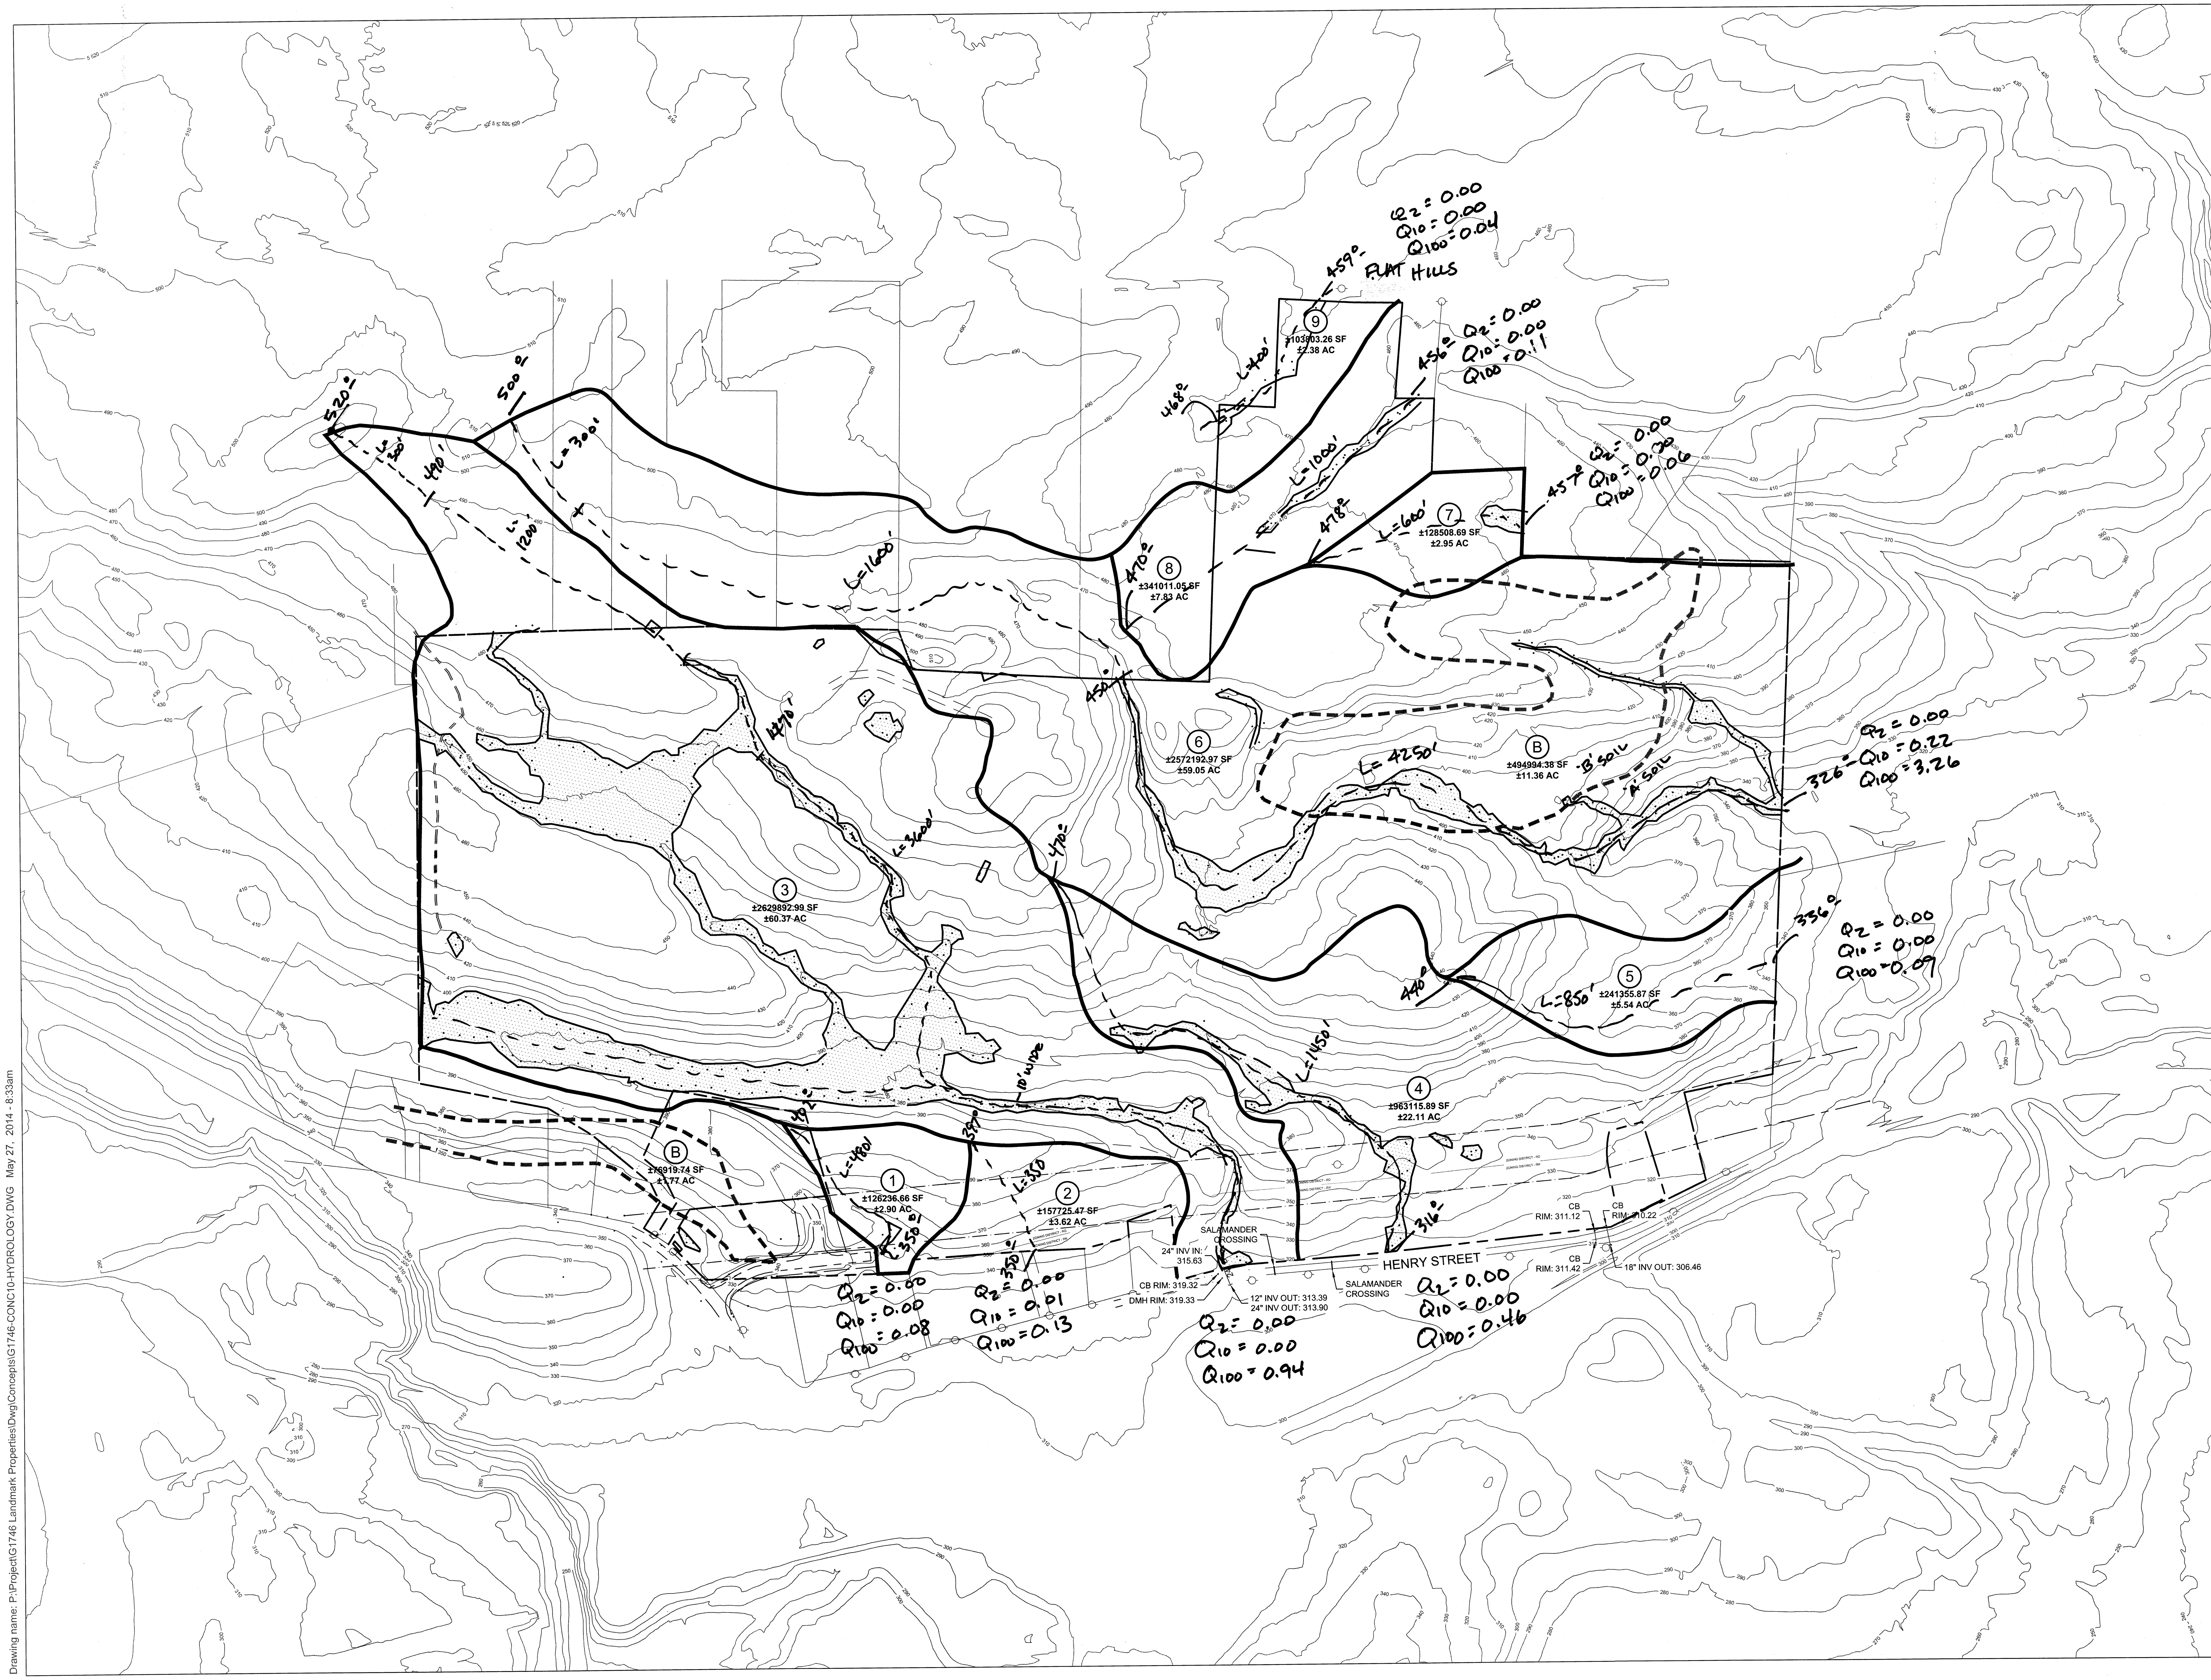

Drawing name: P:\Project\G1746 Landmark Properties\Dwg\Concepts\G1746-CONC10-HYDROLOGY.DWG May 27, 2014 - 8:33am

DRAFT

VOID - NO SIGNATURE

ANTHONY WONSESKI, JR. DATE
R.C.E. NUMBER: 46615

NOT FOR CONSTRUCTION

NO.	REVISION	DATE	DWN	CHK

SVE

© 2014

Engineering
Planning
Landscape Architecture
Surveying

SVE Associates
377 Main Street
Greenfield, MA 01301
T 413.774.6698
F 413.773.0875
www.sveassoc.com

EXISTING HYDROLOGY

0 100 200 400
GRAPHIC SCALE 1" = 200'

N

PROJ. #: G1746

DATE: 29 - APR - 14

DESIGN: AW
DRAWN: AJS
CHECKED: AW

SHEET 1/1

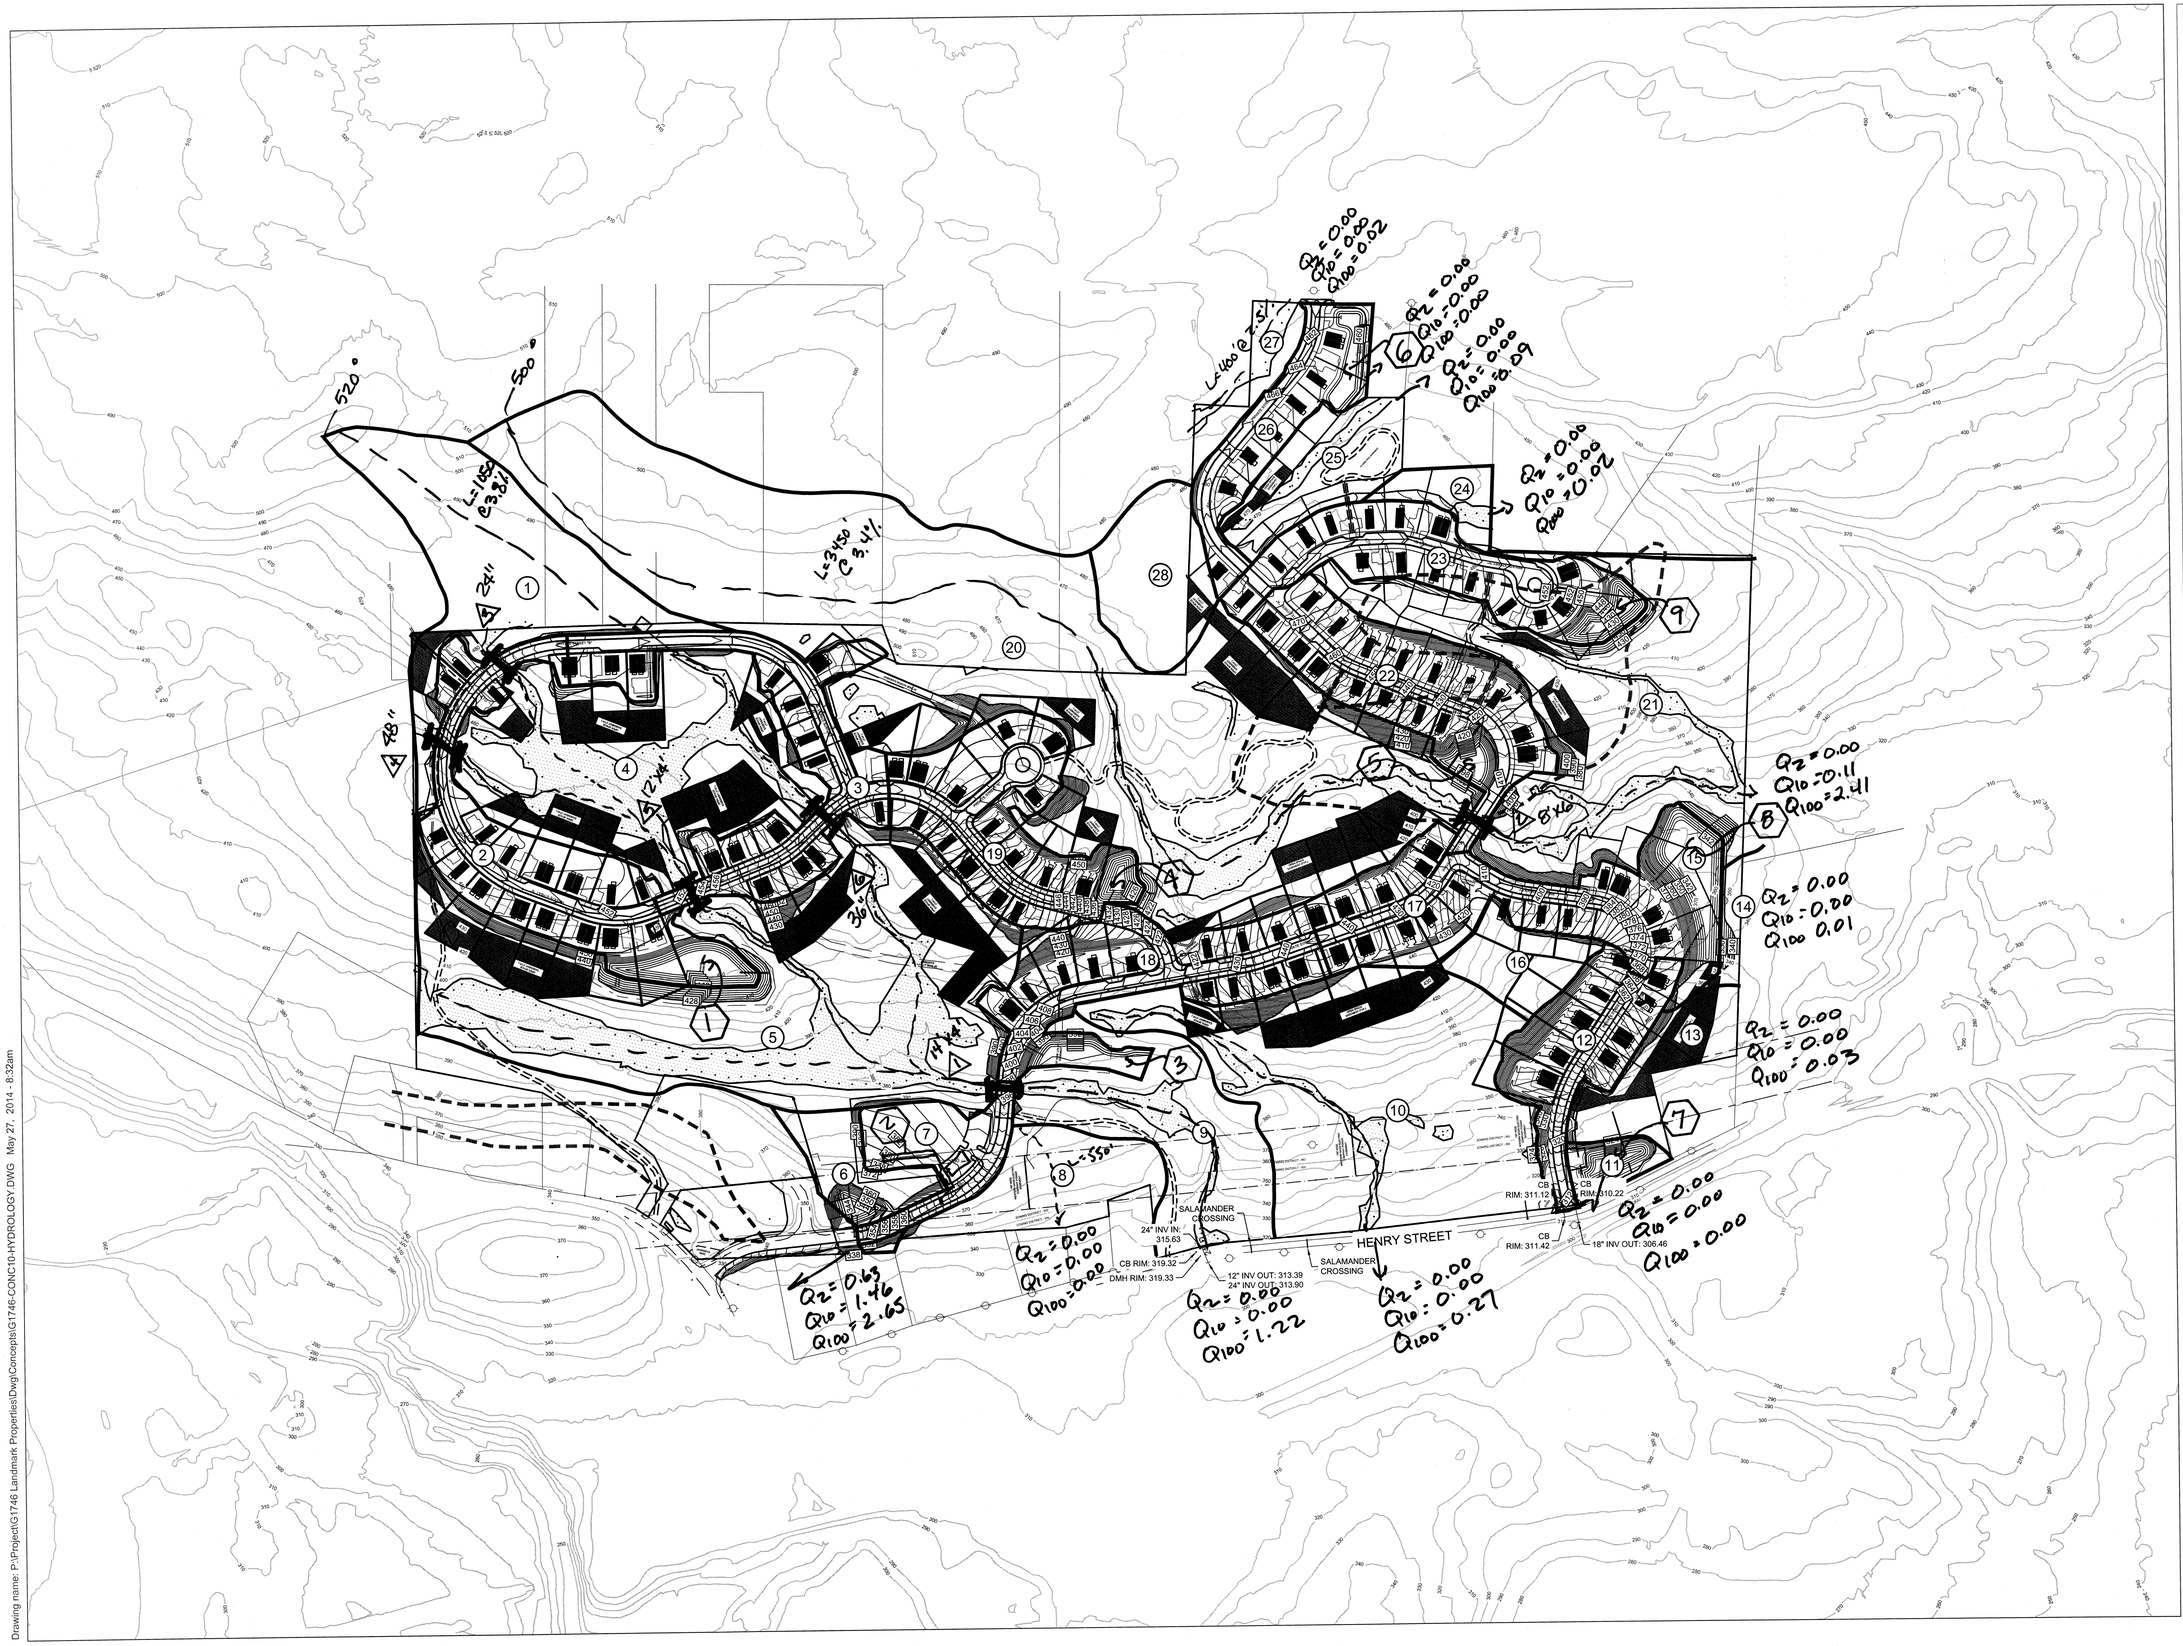

Drawing name: P:\Project\G1746 Landmark Properties\Dwg\Concepts\G1746-CONC10-HYDROLOGY.DWG May 27, 2014 - 8:32am

DRAFT

VOID - NO SIGNATURE

ANTHONY WONSESKI, JR. DATE
R.C.E. NUMBER: 46615

NOT FOR CONSTRUCTION

NO.	REVISION	DATE	DWN	CHK

SVE ©2014

Engineering
Planning
Landscape Architecture
Surveying

SVE Associates
377 Main Street
Greenfield, MA 01301
T 413.774.6698
F 413.773.0875
www.sveassoc.com

DEVELOPED HYDROLOGY

0 100 200 400
GRAPHIC SCALE 1" = 200'

N

PROJ. #: G1746

DATE: 29 - APR - 14

DESIGN: AW
DRAWN: AJS
CHECKED: AW

SHEET 1/1