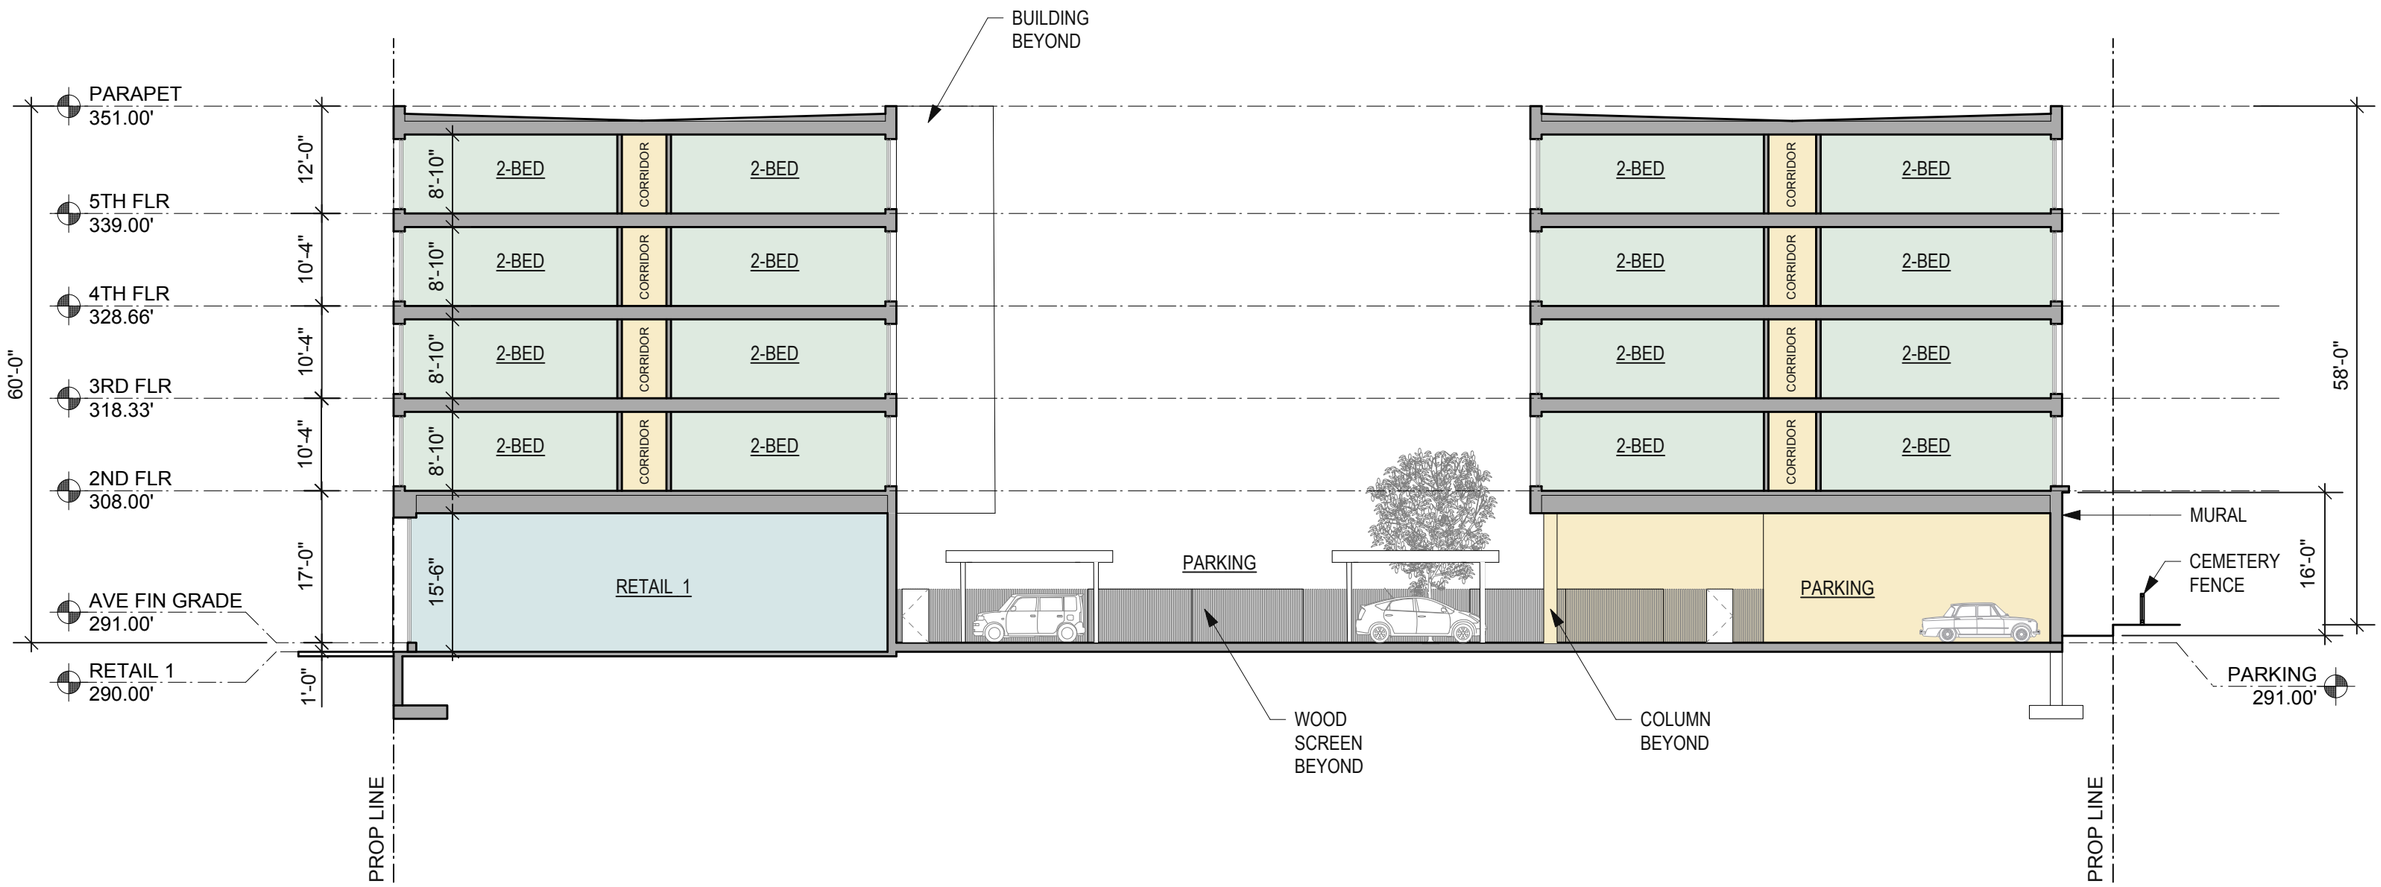

Holst Architecture
holstarc.com
110 se 8th portland or 97214
v 503 233 9656 f 503 232 7135

1 EAST PLEASANT

Pleasant St
Amherst, MA 01002

title:
BUILDING SECTION
scale: 1/16" = 1'-0"

sheet:
11