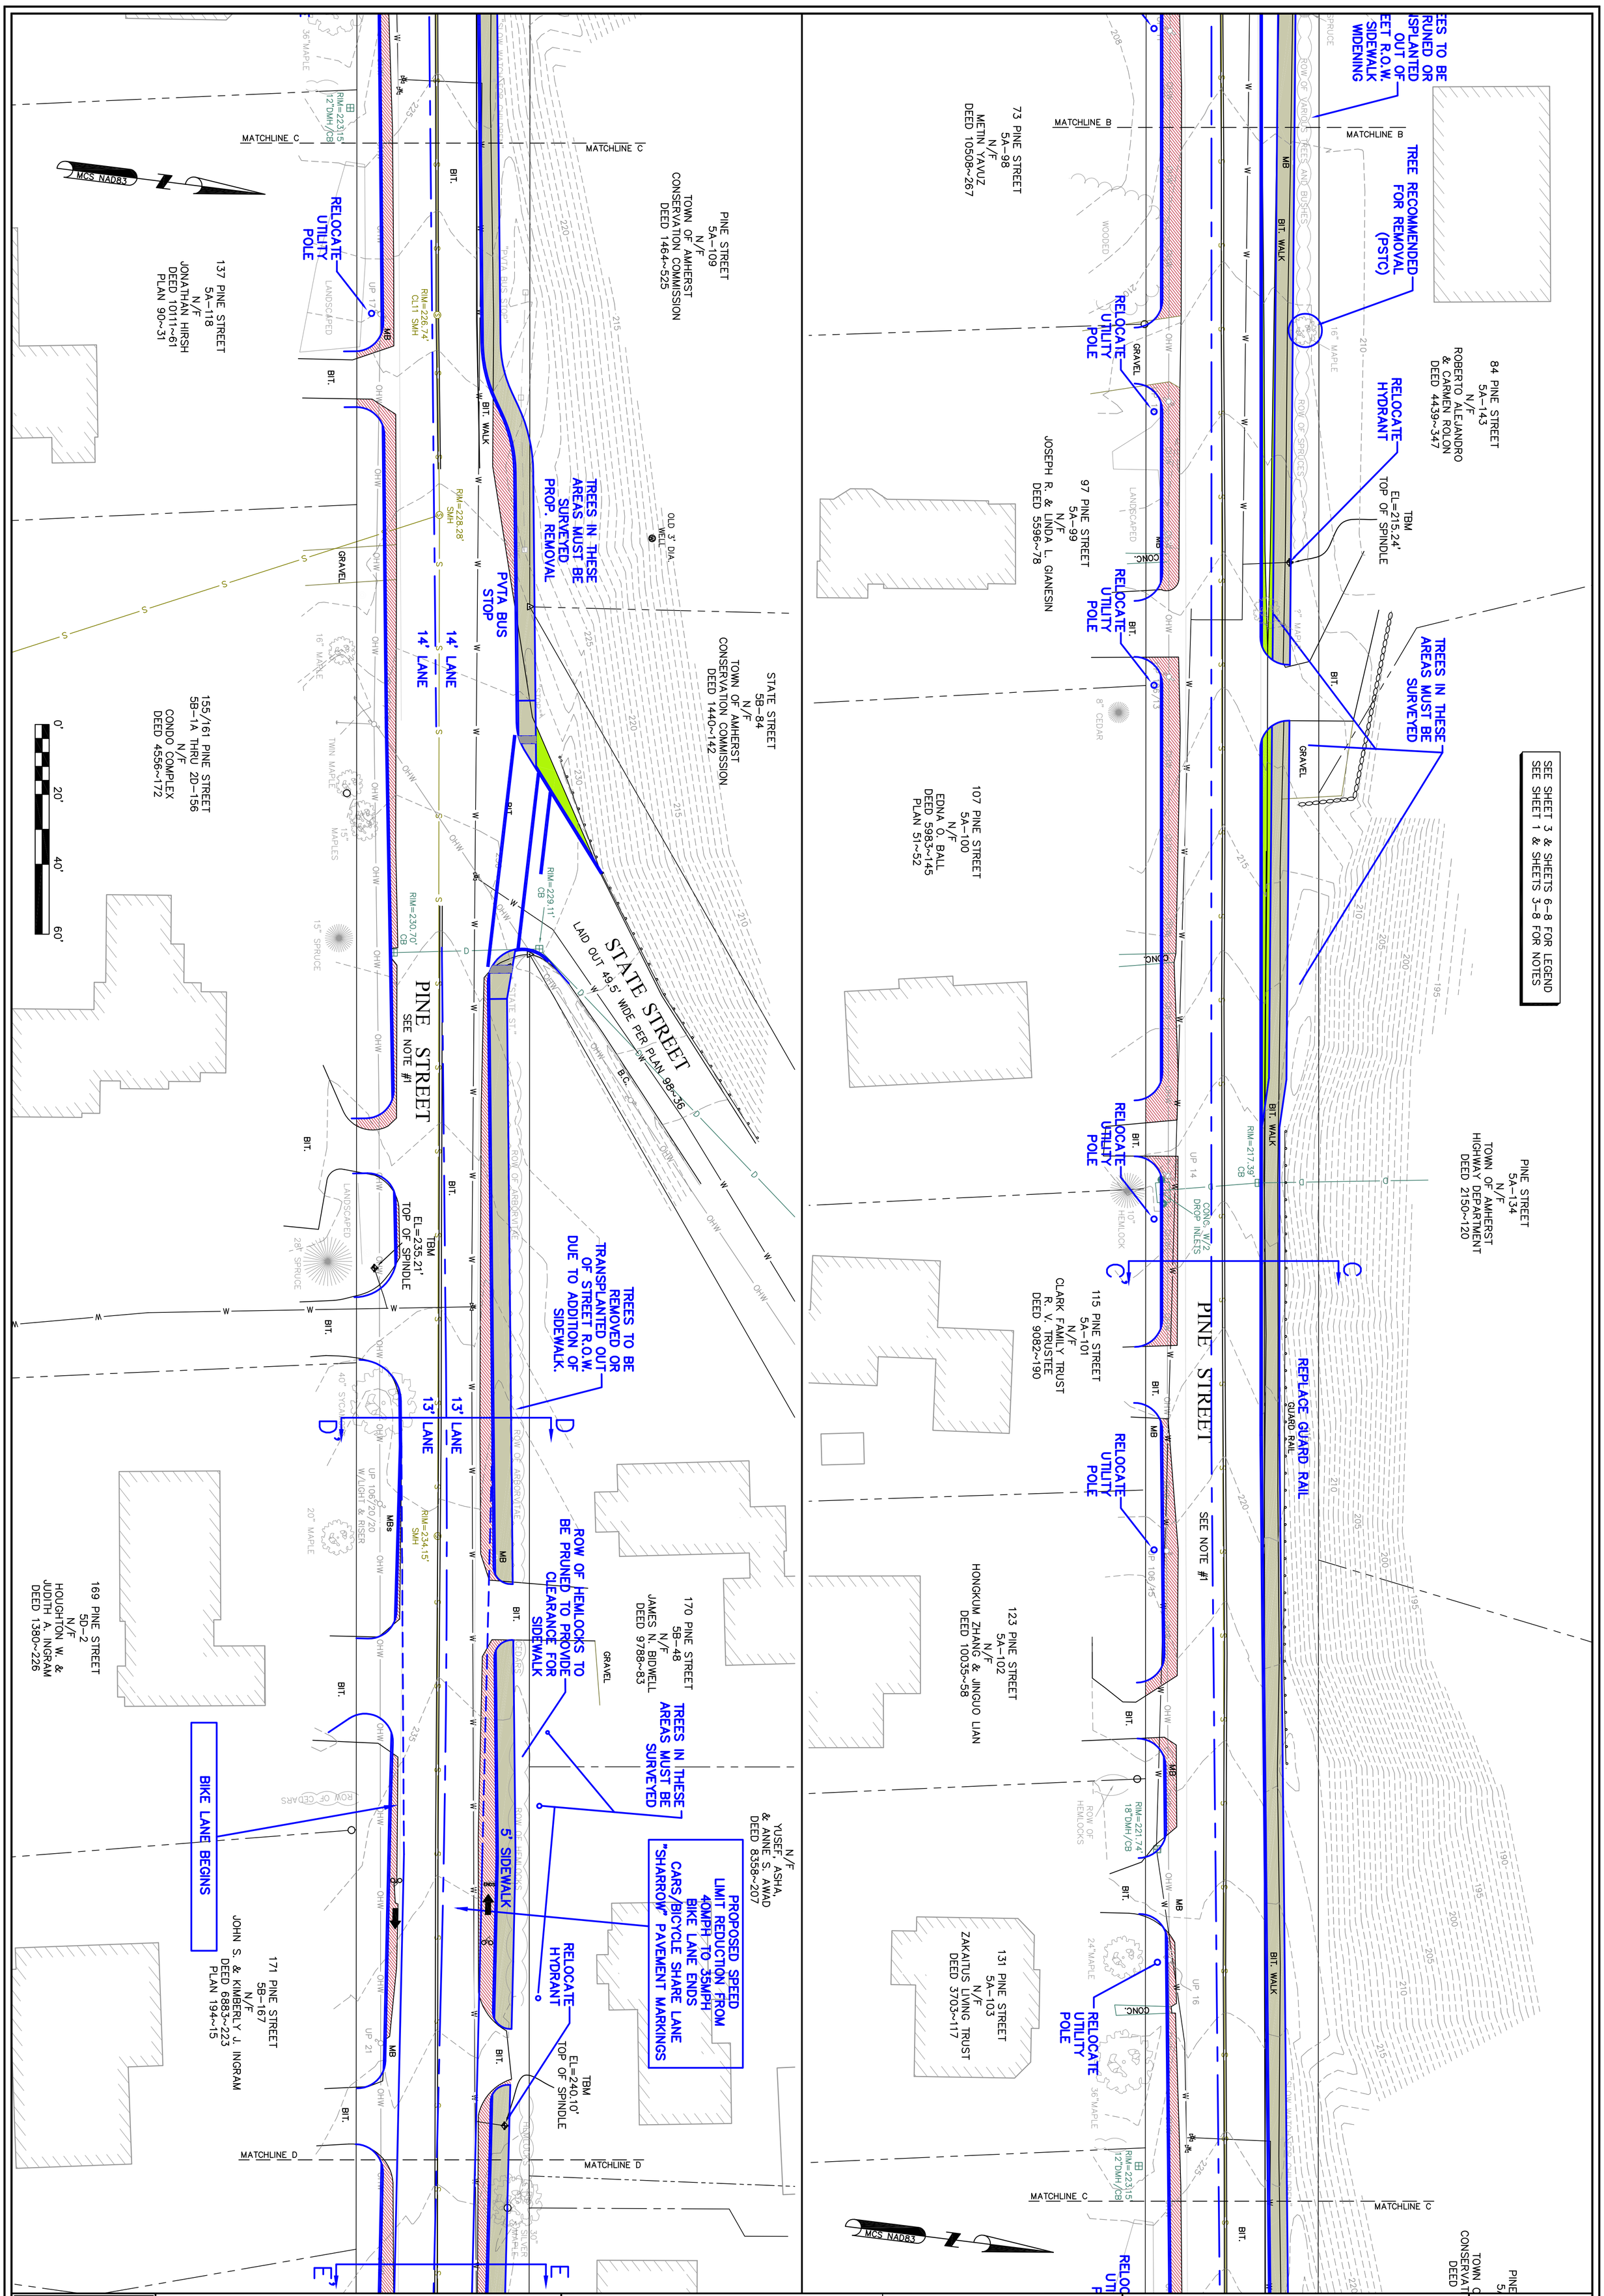

PINE STREET N. PLEASANT (RT.63) TO HENRY STREET AMHERST, MA	SURVEYOR: DFS	ENGINEER: –	CONCEPTUAL STREET LAYOUT OPTION 1
	DRAFTING:	DESIGN: –	
	FIELD WORK: JED/CGG	HORZ. SCALE: 1" = 20'	
	PROJECT NUMBER: TP11-07	VERT. SCALE: –	
	DRAWING NAME: PDWORK	DATE: 06-01-2012	

SHEET NO. 2 OF 10